

02

8.0
8.0

CLASS TYPES:


G-2a

G-4a (TRANSLUCENT REFLECTIVE SPANDREL):
1/4" LOW IRON OUTER LITE WITH SATIN ETCH ON
SURFACE #1
1/2" AIR SPACE
1/4" CLEAR LITE WITH REFLECTIVE PYROLITIC COAT
ON SURFACE #3 AND CUSTOM COLOR
FULL-COVERAGE CERAMIC FRIT ON SURFACE #4


G-5b SGP / 5/16" CLEAR LITE]
(LAMINATED GLAZING)
3/4" LAMINATED LITE [3/8" LOW-IRON LITE / .060
SGP / 3/8" LOW-IRON LITE]
G-5c (LAMINATED GLAZING)
1" LAMINATED LITE [1/2" LOW IRON LITE WITH
TWO-COLOR CUSTOM PATTERN FRIT ON SURFACE #
.060 SGP/ 1/2" LOW IRON LITE]

1/4 LOW-IRON LITE WITH PARTIAL COVERAGE
SATIN ETCH ON #1; AIR SPACE; 1/4" LOW-IRON
WITH HIGH-PERFORMANCE LOW-E ON #3

G-9 (FRITTED VISION):
5/16" LOW-IRON OUTER LITE, TWO-COLOR CUSTOM
PATTERN CERAMIC FRIT ON #2; 1/2" AIR SPACE;
5/16" LOW-IRON INNER LITE WITH NEUTRAL HIGH

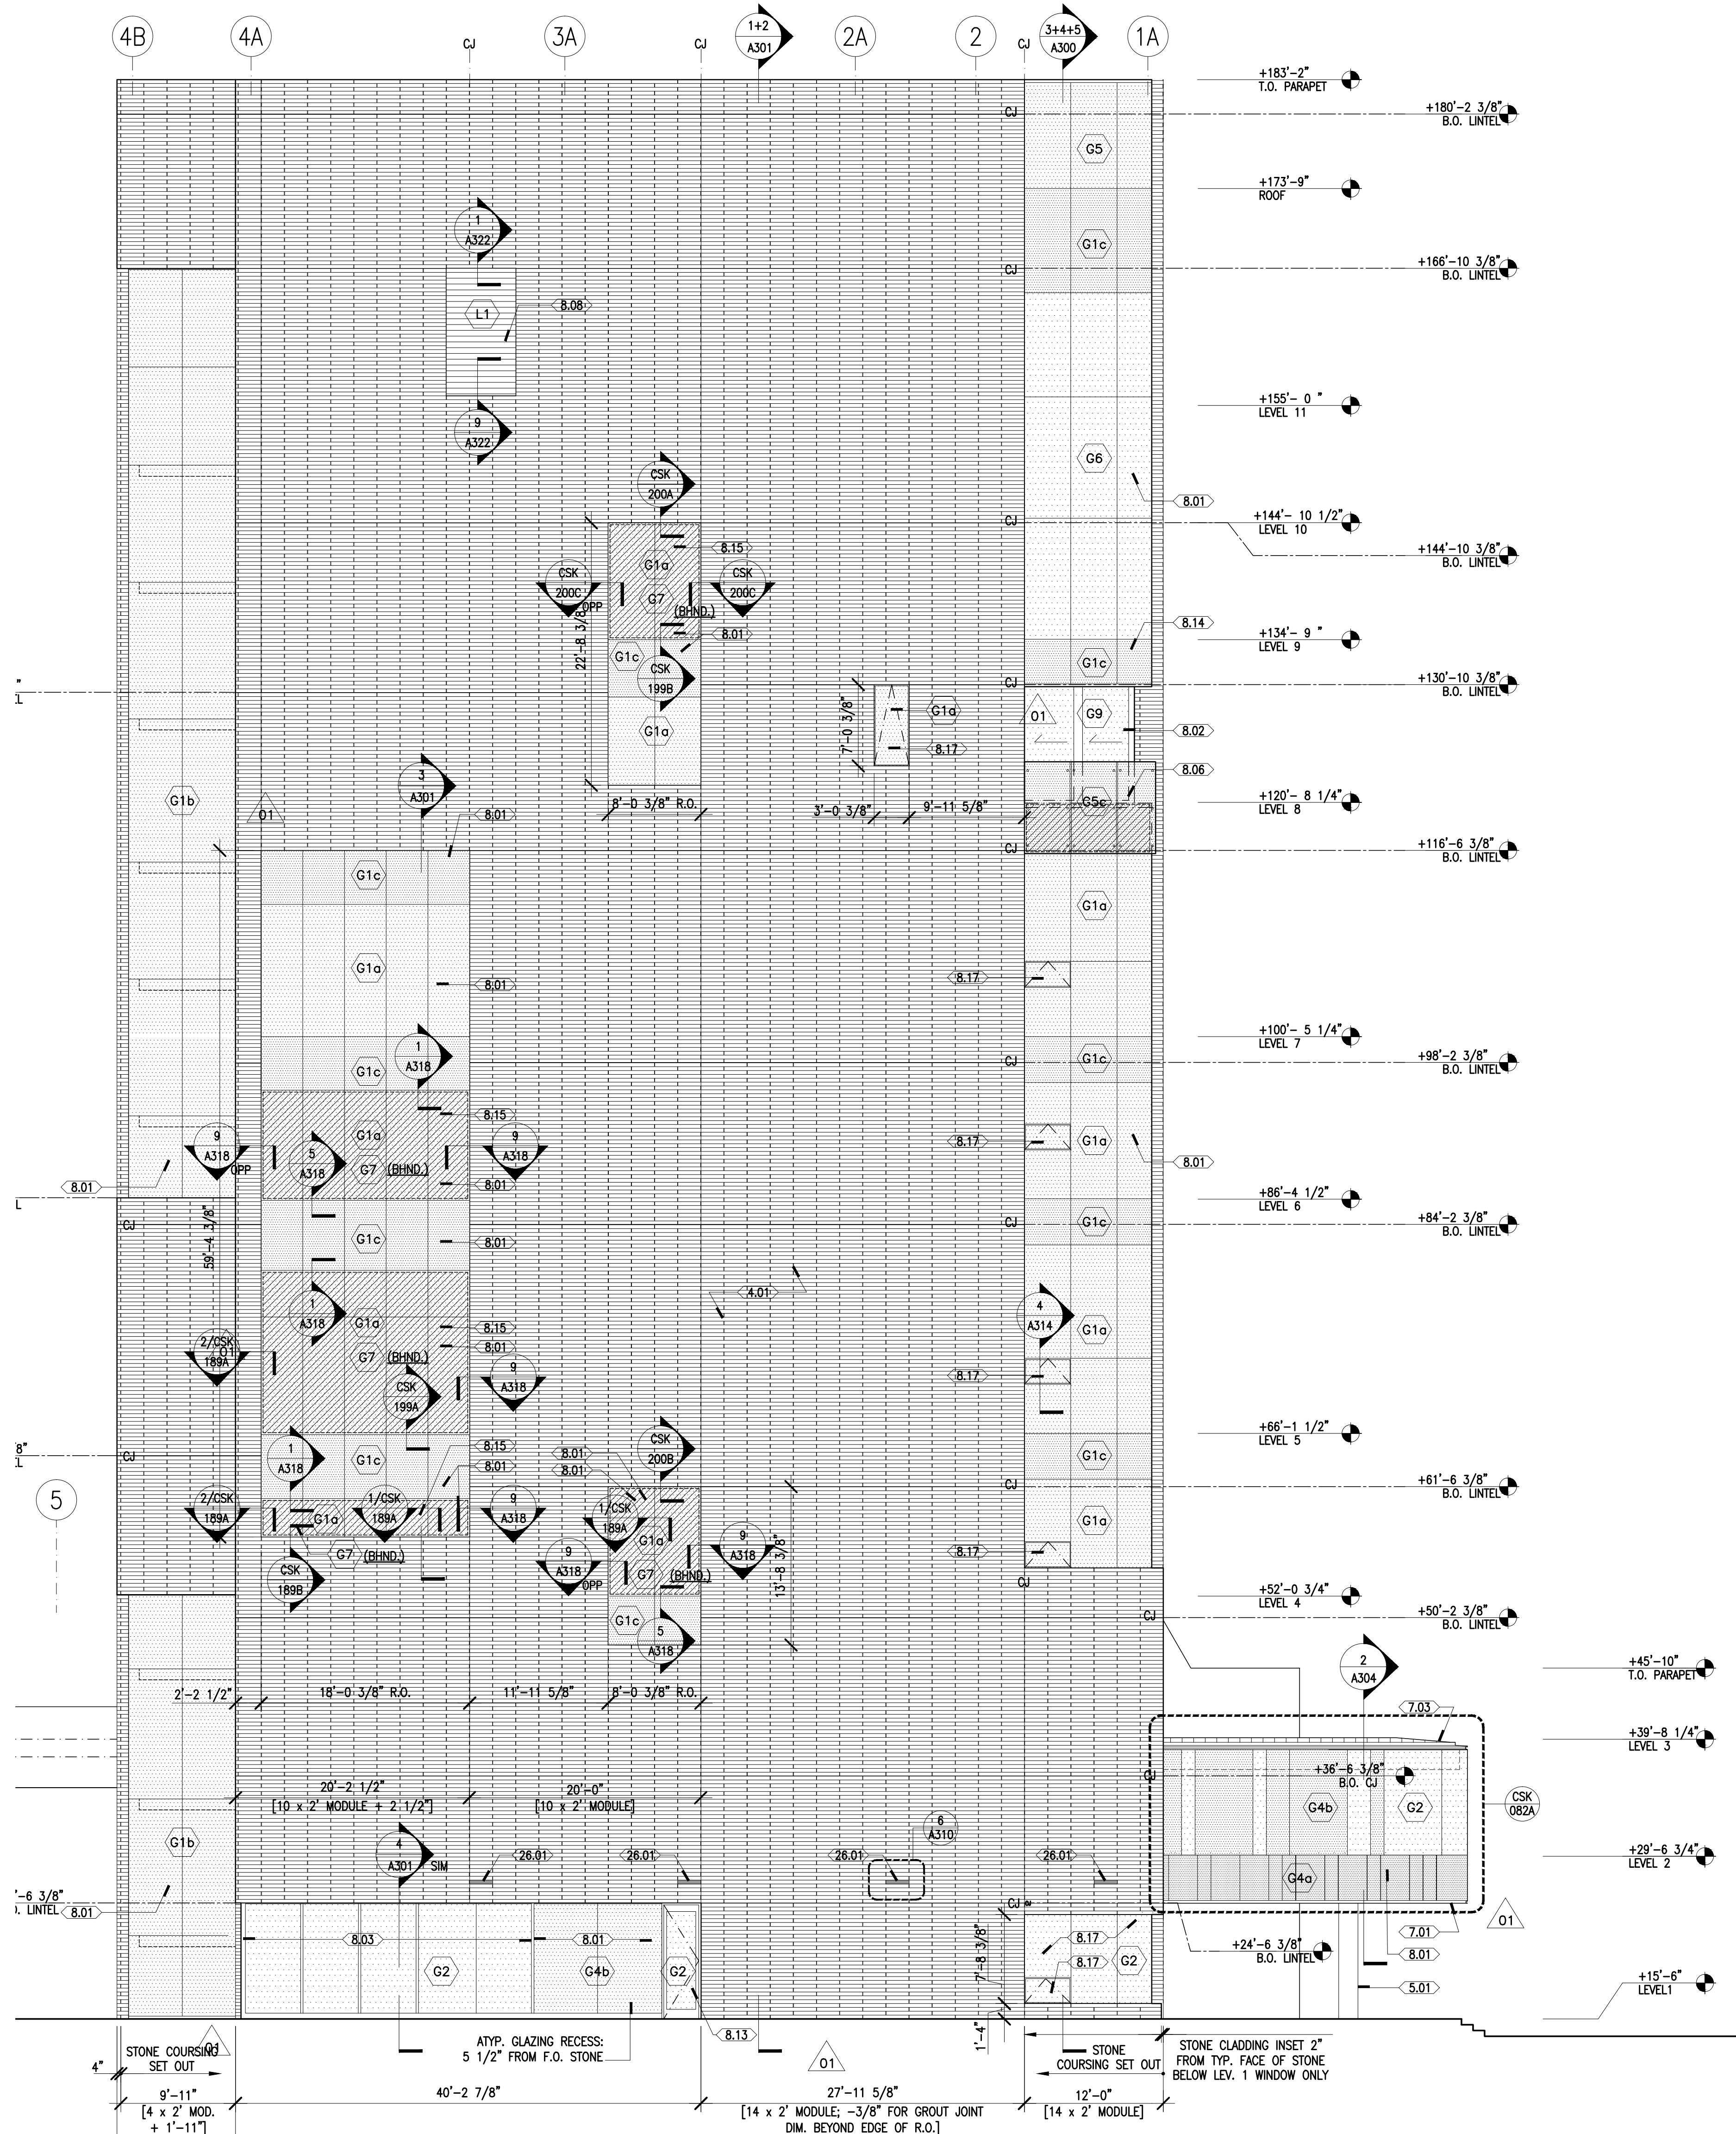

1 TOWER EAST
1/8" = 1'-0"

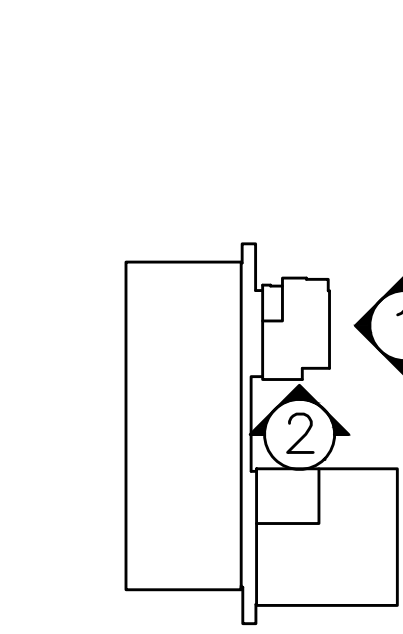

DIMENSIONS ADDED AND
ALL CONTROL JOINT SHOWN.

NOTE: TYP.
GLAZING/LOWER OPENINGS
1'-0" RECESSED FROM F.O.
STONE; ATYPICAL RECESSES
AS NOTED HERE.

EXTERIOR ELEVATION KEY NOTES:

- 3.01 SEALED ARCHITECTURAL CONCRETE
- 4.01 LIMESTONE CLADDING
- 4.02 LIMESTONE PANEL CLADDING
- 4.03 LIMESTONE BENCH
- 5.01 STRUCTURAL STEEL W/ STAINLESS STEEL CLADDING
- 5.02 STAINLESS STEEL CONTROL PANEL; SEE 7/A310
- 5.03 STEEL BRIDGE WITH PERFORMED STEEL CLADDING
- 5.04 INSULATED STAINLESS STEEL PANEL CLADDING
- 5.05 ZINC CLAD PLANTER BOX
- 5.06 PAINTED STEEL SHEET
- 7.01 PORTLAND CEMENT STUCCO SYSTEM
- 7.02 METAL STANDING SEAM ROOF
- 7.03 METAL ANGELED STANDING SEAM WALL CLADDING TO MATCH ADJACENT ROOF
- 8.01 CURTAIN WALL SYSTEM: ALUMINUM FRAMING WITH 4-SIDE STRUCTURALLY GLAZED INSULATED GLASS UNITS; SEE GLAZING TAGS FOR TYPE; INSULATION AT SPANDREL; ANGLAS AS NOTED
- 8.02 OPERABLE GLASS WALL: LIFT AND LOCK STAINLESS STEEL SLIDING PANEL SYSTEM WITH GLAZING TYPE
- 8.03 MULTI-SLIDE GLASS DOORS, ALUMINUM FRAMING, PTD. FINISH
- 8.04 NOT USED


- 8.05 SKYLIGHT; 4-SIDE STRUCTURALLY GLAZED INSULATED LAMINATED GLAZING ON ALUMINUM SKYLIGHT FRAMING; MOUNTED ON HSS FRAMING; INTERNAL DRAINAGE AND CONDENSATION GUTTERS; SEE GLASS TAG KEY FOR GLAZING ASSEMBLY
- 8.06 POINT-SUPPORTED LAMINATED GLASS GUARDRAIL
- 8.07 LIMESTONE-CLAD EXIT DOOR, STONE
- 8.08 MECHANICAL LOUVER, ALUMINUM, PTD. FINISH; "L" TAGS REFER TO LOUVER TYPES; SEE SPECIFICATION
- 8.09 STEEL FRAMED CANOPY
- 8.10 ROLLING STEEL DOOR
- 8.11 TRANSLUCENT REFLECTIVE GLASS PANEL WITH ALUMINUM SUBFRAMING AND INSULATION BEHIND, WITH CONTINUOUS LIGHT FIXTURE AND PAINTED REFLECTOR PANEL
- 8.12 REMOVABLE STAINLESS STEEL PANEL FOR LIGHTING; LINEAR FLUORESCENT FIXTURE BEHIND
- 8.13 STAINLESS STEEL FRAMED GLASS EXTERIOR DOOR
- 8.14 FORMED ALUMINUM PANEL, PTD. FINISH
- 8.15 SECONDARY STEEL-FRAMED ACOUSTICAL GLAZING LAYER AT INTERIOR
- 8.16 ALUMINUM COPING, PTD. FINISH
- 8.17 OPERABLE GLAZED VENT; GLASS TO MATCH ADJAC.

- 8.18 STAINLESS STEEL INSULATED DOOR
- 8.19 PTD. STEEL INSULATED DOOR
- 11.01 LOADING DOCK LIFT
- 21.01 SIAMENSE CONNECTION
- 22.01 YARD HYDRANT
- 22.02 IRRIGATION CONTROLLER; MOUNTED TO WALL WHERE NO D.D. CONTROL PANEL INDICATED
- 23.01 SIDEWALL EXHAUST FAN; SEE MECH. DWGS.
- 23.02 ROOF MOUNTED EXHAUST FAN; SEE MECH. DWGS.
- 23.03 STEAM PRESSURE RELEASE VALVE; SEE MECH. DWGS.
- 23.04 MECH. DUCT PENETRATION THROUGH WALL
- 36.01 LIGHT FIXTURE MOUNTED ON S.S. PANEL; SEE /A311
- 26.02 LIGHTING FIXTURE; SEE PLANS FOR TYPES
- 28.01 AUTOMATIC DOOR OPENER CONTROL
- 38.02 KEY CARD READER

GLASS TYPES:

- G-1A (REFLECTIVE VISION, LAMINATED): 5/16" CLEAR OUTER LITE, REFLECTIVE LOW-E ON #2 AIR SPACE 1/4" CLEAR INNER LITE
- G-1B (REFLECTIVE VISION): 5/16" CLEAR OUTER LITE, REFLECTIVE LOW-E ON SURFACE #2 AIR SPACE 1/4" CLEAR INNER LITE
- G-1C (REFLECTIVE SPANDREL): 5/16" CLEAR OUTER LITE, REFLECTIVE LOW-E ON SURFACE #2 AIR SPACE 1/4" CLEAR WITH FULL-COVERAGE CERAMIC FRIT ON SURFACE #4 [NOTE: 3" MINERAL FIBER INSULATION BEHIND]
- G-2a (CLEAR VISION): LOW-E INSULATED GLASS UNIT; 5/16" LOW-IRON OUTER LITE, NEUTRAL HIGH-PERFORMANCE LOW-E ON SURFACE #2 AIR SPACE 1/2" AIR SPACE 1/4" CLEAR LITE WITH REFLECTIVE PYROLITIC COATING ON SURFACE #3 AND CUSTOM COLOR FULL-COVERAGE CERAMIC FRIT ON SURFACE #4
- G-2b (CLEAR VISION): LOW-E INSULATED GLASS UNIT; 5/16" LOW-IRON OUTER LITE, NEUTRAL HIGH-PERFORMANCE LOW-E ON SURFACE #2 AIR SPACE 1/2" LOW-IRON INNER LITE
- G-3 (SKYLIGHT GLAZING): 1/4" CLEAR OUTER LITE, NEUTRAL HIGH-PERFORMANCE LOW-E ON SURFACE #2 AIR SPACE 1/2" AIR SPACE 3/8" LAMINATED LITE [3/16" CLEAR LITE/.060 PVB/ 3/16" CLEAR LITE]
- G-4a (TRANSLUCENT REFLECTIVE SPANDREL): 1/4" LOW IRON OUTER LITE WITH SATIN ETCH ON SURFACE #1 3/8" LOW-IRON LITE WITH REFLECTIVE PYROLITIC COATING ON SURFACE #3 AND CUSTOM COLOR FULL-COVERAGE CERAMIC FRIT ON SURFACE #4
- G-4b (TRANSLUCENT REFLECTIVE INSULATED): 1/4" LOW IRON OUTER LITE, SATIN ETCH ON #1; 1/2" AIR SPACE; 3/8" LAMINATED LITE [3/16" CLEAR WITH REFLECTIVE COATING ON #3, LOW-E ON #4/.060 PVB/ 3/16" LOW-IRON LITE WITH SATIN ETCH ON #5]
- G-4c (LAMINATED GLAZING): 3/8" LAMINATED LITE [3/16" LOW IRON LITE WITH REFLECTIVE PYROLITIC COATING ON #2/.060 PVB/ 3/16" LOW-IRON LITE WITH SATIN ETCH ON #1]
- G-5a (LAMINATED GLAZING): 5/16" LAMINATED LITE [5/16" CLEAR LITE / .060 SGP / 5/16" CLEAR LITE]
- G-5b (LAMINATED GLAZING): 3/4" LAMINATED LITE [3/8" LOW-IRON LITE / .060 SGP / 3/8" LOW-IRON LITE]
- G-5c (LAMINATED GLAZING): 1" LAMINATED LITE [1/2" LOW IRON LITE WITH TWO-COLOR CUSTOM PATTERN FRIT ON SURFACE #2/.060 SGP/ 1/2" LOW IRON LITE]
- G-6 (HIGH PERFORMANCE ACOUSTICAL GLAZING): 1/2" LAMINATED LITE [1/4" LOW-IRON LITE / .060 PVB / 1/4" LOW-IRON LITE WITH LOW-E COATING ON SURFACE #4] 1/2" AIR SPACE 3/4" LAMINATED LITE [5/8" LOW-IRON LITE / .060 PVB / 5/8" CLEAR LITE] SEE SPEC. FOR ALTERNATE.
- G-7 (LAMINATED ACOUSTICAL GLAZING): 3/4" LAMINATED LITE [3/8" LOW-IRON LITE / .060 PVB / 3/8" LOW IRON LITE]
- G-8 (TRANSLUCENT VISION): 1/4" LOW IRON LITE WITH PARTIAL COVERAGE SATIN ETCH ON #1; AIR SPACE; 1/4" LOW-IRON WITH HIGH-PERFORMANCE LOW-E ON #3
- G-9 (FRITTED VISION): 5/16" LOW-IRON OUTER LITE, TWO-COLOR CUSTOM PATTERN CERAMIC FRIT ON #2; 1/2" AIR SPACE; 5/16" LOW-IRON INNER LITE WITH NEUTRAL HIGH PERFORMANCE LOW-E ON SURFACE #3

2 TOWER SOUTH
1/8" = 1'-0"

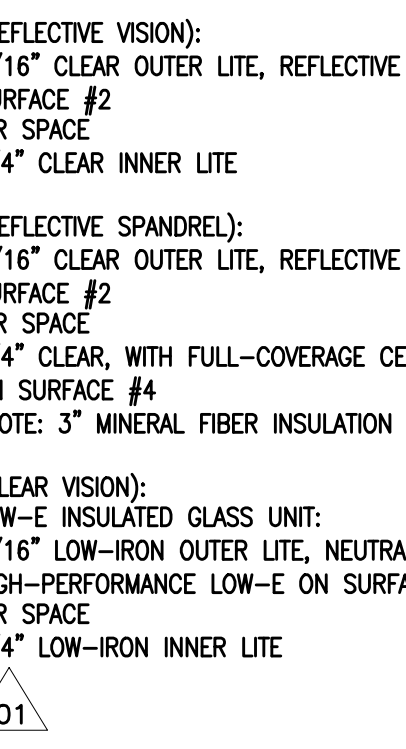

- G-1B (REFLECTIVE VISION): 5/16" CLEAR OUTER LITE, REFLECTIVE LOW-E ON SURFACE #2 AIR SPACE 1/4" CLEAR INNER LITE
- G-1C (REFLECTIVE SPANDREL): 5/16" CLEAR OUTER LITE, REFLECTIVE LOW-E ON SURFACE #2 AIR SPACE 1/4" CLEAR WITH FULL-COVERAGE CERAMIC FRIT ON SURFACE #4 [NOTE: 3" MINERAL FIBER INSULATION BEHIND]
- G-2a (CLEAR VISION): LOW-E INSULATED GLASS UNIT; 5/16" LOW-IRON OUTER LITE, NEUTRAL HIGH-PERFORMANCE LOW-E ON SURFACE #2 AIR SPACE 1/2" AIR SPACE 1/4" CLEAR LITE WITH REFLECTIVE PYROLITIC COATING ON SURFACE #3 AND CUSTOM COLOR FULL-COVERAGE CERAMIC FRIT ON SURFACE #4
- G-2b (CLEAR VISION): LOW-E INSULATED GLASS UNIT; 5/16" LOW-IRON OUTER LITE, NEUTRAL HIGH-PERFORMANCE LOW-E ON SURFACE #2 AIR SPACE 1/2" LOW-IRON INNER LITE
- G-3 (SKYLIGHT GLAZING): 1/4" CLEAR OUTER LITE, NEUTRAL HIGH-PERFORMANCE LOW-E ON SURFACE #2 AIR SPACE 1/2" AIR SPACE 3/8" LAMINATED LITE [3/16" CLEAR LITE/.060 PVB/ 3/16" CLEAR LITE]
- G-4a (TRANSLUCENT REFLECTIVE SPANDREL): 1/4" LOW IRON OUTER LITE WITH SATIN ETCH ON SURFACE #1 3/8" LOW-IRON LITE WITH REFLECTIVE PYROLITIC COATING ON SURFACE #3 AND CUSTOM COLOR FULL-COVERAGE CERAMIC FRIT ON SURFACE #4
- G-4b (TRANSLUCENT REFLECTIVE INSULATED): 1/4" LOW IRON OUTER LITE, SATIN ETCH ON #1; 1/2" AIR SPACE; 3/8" LAMINATED LITE [3/16" CLEAR WITH REFLECTIVE COATING ON #3, LOW-E ON #4/.060 PVB/ 3/16" LOW-IRON LITE WITH SATIN ETCH ON #5]
- G-4c (LAMINATED GLAZING): 3/8" LAMINATED LITE [3/16" LOW IRON LITE WITH REFLECTIVE PYROLITIC COATING ON #2/.060 PVB/ 3/16" LOW-IRON LITE WITH SATIN ETCH ON #1]
- G-5a (LAMINATED GLAZING): 5/16" LAMINATED LITE [5/16" CLEAR LITE / .060 SGP / 5/16" CLEAR LITE]
- G-5b (LAMINATED GLAZING): 3/4" LAMINATED LITE [3/8" LOW-IRON LITE / .060 SGP / 3/8" LOW-IRON LITE]
- G-5c (LAMINATED GLAZING): 1" LAMINATED LITE [1/2" LOW IRON LITE WITH TWO-COLOR CUSTOM PATTERN FRIT ON SURFACE #2/.060 SGP/ 1/2" LOW IRON LITE]
- G-6 (HIGH PERFORMANCE ACOUSTICAL GLAZING): 1/2" LAMINATED LITE [1/4" LOW-IRON LITE / .060 PVB / 1/4" LOW-IRON LITE WITH LOW-E COATING ON SURFACE #4] 1/2" AIR SPACE 3/4" LAMINATED LITE [5/8" LOW-IRON LITE / .060 PVB / 5/8" CLEAR LITE] SEE SPEC. FOR ALTERNATE.
- G-7 (LAMINATED ACOUSTICAL GLAZING): 3/4" LAMINATED LITE [3/8" LOW-IRON LITE / .060 PVB / 3/8" LOW IRON LITE]
- G-8 (TRANSLUCENT VISION): 1/4" LOW IRON LITE WITH PARTIAL COVERAGE SATIN ETCH ON #1; AIR SPACE; 1/4" LOW-IRON WITH HIGH-PERFORMANCE LOW-E ON #3
- G-9 (FRITTED VISION): 5/16" LOW-IRON OUTER LITE, TWO-COLOR CUSTOM PATTERN CERAMIC FRIT ON #2; 1/2" AIR SPACE; 5/16" LOW-IRON INNER LITE WITH NEUTRAL HIGH PERFORMANCE LOW-E ON SURFACE #3

- G-1B (REFLECTIVE VISION): 5/16" CLEAR OUTER LITE, REFLECTIVE LOW-E ON SURFACE #2 AIR SPACE 1/4" CLEAR INNER LITE
- G-1C (REFLECTIVE SPANDREL): 5/16" CLEAR OUTER LITE, REFLECTIVE LOW-E ON SURFACE #2 AIR SPACE 1/4" CLEAR WITH FULL-COVERAGE CERAMIC FRIT ON SURFACE #4 [NOTE: 3" MINERAL FIBER INSULATION BEHIND]
- G-2a (CLEAR VISION): LOW-E INSULATED GLASS UNIT; 5/16" LOW-IRON OUTER LITE, NEUTRAL HIGH-PERFORMANCE LOW-E ON SURFACE #2 AIR SPACE 1/2" AIR SPACE 1/4" CLEAR LITE WITH REFLECTIVE PYROLITIC COATING ON SURFACE #3 AND CUSTOM COLOR FULL-COVERAGE CERAMIC FRIT ON SURFACE #4
- G-2b (CLEAR VISION): LOW-E INSULATED GLASS UNIT; 5/16" LOW-IRON OUTER LITE, NEUTRAL HIGH-PERFORMANCE LOW-E ON SURFACE #2 AIR SPACE 1/2" LOW-IRON INNER LITE
- G-3 (SKYLIGHT GLAZING): 1/4" CLEAR OUTER LITE, NEUTRAL HIGH-PERFORMANCE LOW-E ON SURFACE #2 AIR SPACE 1/2" AIR SPACE 3/8" LAMINATED LITE [3/16" CLEAR LITE/.060 PVB/ 3/16" CLEAR LITE]
- G-4a (TRANSLUCENT REFLECTIVE SPANDREL): 1/4" LOW IRON OUTER LITE WITH SATIN ETCH ON SURFACE #1 3/8" LOW-IRON LITE WITH REFLECTIVE PYROLITIC COATING ON SURFACE #3 AND CUSTOM COLOR FULL-COVERAGE CERAMIC FRIT ON SURFACE #4
- G-4b (TRANSLUCENT REFLECTIVE INSULATED): 1/4" LOW IRON OUTER LITE, SATIN ETCH ON #1; 1/2" AIR SPACE; 3/8" LAMINATED LITE [3/16" CLEAR WITH REFLECTIVE COATING ON #3, LOW-E ON #4/.060 PVB/ 3/16" LOW-IRON LITE WITH SATIN ETCH ON #5]
- G-4c (LAMINATED GLAZING): 3/8" LAMINATED LITE [3/16" LOW IRON LITE WITH REFLECTIVE PYROLITIC COATING ON #2/.060 PVB/ 3/16" LOW-IRON LITE WITH SATIN ETCH ON #1]
- G-5a (LAMINATED GLAZING): 5/16" LAMINATED LITE [5/16" CLEAR LITE / .060 SGP / 5/16" CLEAR LITE]
- G-5b (LAMINATED GLAZING): 3/4" LAMINATED LITE [3/8" LOW-IRON LITE / .060 SGP / 3/8" LOW-IRON LITE]
- G-5c (LAMINATED GLAZING): 1" LAMINATED LITE [1/2" LOW IRON LITE WITH TWO-COLOR CUSTOM PATTERN FRIT ON SURFACE #2/.060 SGP/ 1/2" LOW IRON LITE]
- G-6 (HIGH PERFORMANCE ACOUSTICAL GLAZING): 1/2" LAMINATED LITE [1/4" LOW-IRON LITE / .060 PVB / 1/4" LOW-IRON LITE WITH LOW-E COATING ON SURFACE #4] 1/2" AIR SPACE 3/4" LAMINATED LITE [5/8" LOW-IRON LITE / .060 PVB / 5/8" CLEAR LITE] SEE SPEC. FOR ALTERNATE.
- G-7 (LAMINATED ACOUSTICAL GLAZING): 3/4" LAMINATED LITE [3/8" LOW-IRON LITE / .060 PVB / 3/8" LOW IRON LITE]
- G-8 (TRANSLUCENT VISION): 1/4" LOW IRON LITE WITH PARTIAL COVERAGE SATIN ETCH ON #1; AIR SPACE; 1/4" LOW-IRON WITH HIGH-PERFORMANCE LOW-E ON #3
- G-9 (FRITTED VISION): 5/16" LOW-IRON OUTER LITE, TWO-COLOR CUSTOM PATTERN CERAMIC FRIT ON #2; 1/2" AIR SPACE; 5/16" LOW-IRON INNER LITE WITH NEUTRAL HIGH PERFORMANCE LOW-E ON SURFACE #3

- G-1B (REFLECTIVE VISION): 5/16" CLEAR OUTER LITE, REFLECTIVE LOW-E ON SURFACE #2 AIR SPACE 1/4" CLEAR INNER LITE
- G-1C (REFLECTIVE SPANDREL): 5/16" CLEAR OUTER LITE, REFLECTIVE LOW-E ON SURFACE #2 AIR SPACE 1/4" CLEAR WITH FULL-COVERAGE CERAMIC FRIT ON SURFACE #4 [NOTE: 3" MINERAL FIBER INSULATION BEHIND]
- G-2a (CLEAR VISION): LOW-E INSULATED GLASS UNIT; 5/16" LOW-IRON OUTER LITE, NEUTRAL HIGH-PERFORMANCE LOW-E ON SURFACE #2 AIR SPACE 1/2" AIR SPACE 1/4" CLEAR LITE WITH REFLECTIVE PYROLITIC COATING ON SURFACE #3 AND CUSTOM COLOR FULL-COVERAGE CERAMIC FRIT ON SURFACE #4
- G-2b (CLEAR VISION): LOW-E INSULATED GLASS UNIT; 5/16" LOW-IRON OUTER LITE, NEUTRAL HIGH-PERFORMANCE LOW-E ON SURFACE #2 AIR SPACE 1/2" LOW-IRON INNER LITE
- G-3 (SKYLIGHT GLAZING): 1/4" CLEAR OUTER LITE, NEUTRAL HIGH-PERFORMANCE LOW-E ON SURFACE #2 AIR SPACE 1/2" AIR SPACE 3/8" LAMINATED LITE [3/16" CLEAR LITE/.060 PVB/ 3/16" CLEAR LITE]
- G-4a (TRANSLUCENT REFLECTIVE SPANDREL): 1/4" LOW IRON OUTER LITE WITH SATIN ETCH ON SURFACE #1 3/8" LOW-IRON LITE WITH REFLECTIVE PYROLITIC COATING ON SURFACE #3 AND CUSTOM COLOR FULL-COVERAGE CERAMIC FRIT ON SURFACE #4
- G-4b (TRANSLUCENT REFLECTIVE INSULATED): 1/4" LOW IRON OUTER LITE, SATIN ETCH ON #1; 1/2" AIR SPACE; 3/8" LAMINATED LITE [3/16" CLEAR WITH REFLECTIVE COATING ON #3, LOW-E ON #4/.060 PVB/ 3/16" LOW-IRON LITE WITH SATIN ETCH ON #5]
- G-4c (LAMINATED GLAZING): 3/8" LAMINATED LITE [3/16" LOW IRON LITE WITH REFLECTIVE PYROLITIC COATING ON #2/.060 PVB/ 3/16" LOW-IRON LITE WITH SATIN ETCH ON #1]
- G-5a (LAMINATED GLAZING): 5/16" LAMINATED LITE [5/16" CLEAR LITE / .060 SGP / 5/16" CLEAR LITE]
- G-5b (LAMINATED GLAZING): 3/4" LAMINATED LITE [3/8" LOW-IRON LITE / .060 SGP / 3/8" LOW-IRON LITE]
- G-5c (LAMINATED GLAZING): 1" LAMINATED LITE [1/2" LOW IRON LITE WITH TWO-COLOR CUSTOM PATTERN FRIT ON SURFACE #2/.060 SGP/ 1/2" LOW IRON LITE]
- G-6 (HIGH PERFORMANCE ACOUSTICAL GLAZING): 1/2" LAMINATED LITE [1/4" LOW-IRON LITE / .060 PVB / 1/4" LOW-IRON LITE WITH LOW-E COATING ON SURFACE #4] 1/2" AIR SPACE 3/4" LAMINATED LITE [5/8" LOW-IRON LITE / .060 PVB / 5/8" CLEAR LITE] SEE SPEC. FOR ALTERNATE.
- G-7 (LAMINATED ACOUSTICAL GLAZING): 3/4" LAMINATED LITE [3/8" LOW-IRON LITE / .060 PVB / 3/8" LOW IRON LITE]
- G-8 (TRANSLUCENT VISION): 1/4" LOW IRON LITE WITH PARTIAL COVERAGE SATIN ETCH ON #1; AIR SPACE; 1/4" LOW-IRON WITH HIGH-PERFORMANCE LOW-E ON #3
- G-9 (FRITTED VISION): 5/16" LOW-IRON OUTER LITE, TWO-COLOR CUSTOM PATTERN CERAMIC FRIT ON #2; 1/2" AIR SPACE; 5/16" LOW-IRON INNER LITE WITH NEUTRAL HIGH PERFORMANCE LOW-E ON SURFACE #3

- G-1B (REFLECTIVE VISION): 5/16" CLEAR OUTER LITE, REFLECTIVE LOW-E ON SURFACE #2 AIR SPACE 1/4" CLEAR INNER LITE
- G-1C (REFLECTIVE SPANDREL): 5/16" CLEAR OUTER LITE, REFLECTIVE LOW-E ON SURFACE #2 AIR SPACE 1/4" CLEAR WITH FULL-COVERAGE CERAMIC FRIT ON SURFACE #4 [NOTE: 3" MINERAL FIBER INSULATION BEHIND]
- G-2a (CLEAR VISION): LOW-E INSULATED GLASS UNIT; 5/16" LOW-IRON OUTER LITE, NEUTRAL HIGH-PERFORMANCE LOW-E ON SURFACE #2 AIR SPACE 1/2" AIR SPACE 1/4" CLEAR LITE WITH REFLECTIVE PYROLITIC COATING ON SURFACE #3 AND CUSTOM COLOR FULL-COVERAGE CERAMIC FRIT ON SURFACE #4
- G-2b (CLEAR VISION): LOW-E INSULATED GLASS UNIT; 5/16" LOW-IRON OUTER LITE, NEUTRAL HIGH-PERFORMANCE LOW-E ON SURFACE #2 AIR SPACE 1/2" LOW-IRON INNER LITE
- G-3 (SKYLIGHT GLAZING): 1/4" CLEAR OUTER LITE, NEUTRAL HIGH-PERFORMANCE LOW-E ON SURFACE #2 AIR SPACE 1/2" AIR SPACE 3/8" LAMINATED LITE [3/16" CLEAR LITE/.060 PVB/ 3/16" CLEAR LITE]
- G-4a (TRANSLUCENT REFLECTIVE SPANDREL): 1/4" LOW IRON OUTER LITE WITH SATIN ETCH ON SURFACE #1 3/8" LOW-IRON LITE WITH REFLECTIVE PYROLITIC COATING ON SURFACE #3 AND CUSTOM COLOR FULL-COVERAGE CERAMIC FRIT ON SURFACE #4
- G-4b (TRANSLUCENT REFLECTIVE INSULATED): 1/4" LOW IRON OUTER LITE, SATIN ETCH ON #1; 1/2" AIR SPACE; 3/8" LAMINATED LITE [3/16" CLEAR WITH REFLECTIVE COATING ON #3, LOW-E ON #4/.060 PVB/ 3/16" LOW-IRON LITE WITH SATIN ETCH ON #5]
- G-4c (LAMINATED GLAZING): 3/8" LAMINATED LITE [3/16" LOW IRON LITE WITH REFLECTIVE PYROLITIC COATING ON #2/.060 PVB/ 3/16" LOW-IRON LITE WITH SATIN ETCH ON #1]
- G-5a (LAMINATED GLAZING): 5/16" LAMINATED LITE [5/16" CLEAR LITE / .060 SGP / 5/16" CLEAR LITE]
- G-5b (LAMINATED GLAZING): 3/4" LAMINATED LITE [3/8" LOW-IRON LITE / .060 SGP / 3/8" LOW-IRON LITE]
- G-5c (LAMINATED GLAZING): 1" LAMINATED LITE [1/2" LOW IRON LITE WITH TWO-COLOR CUSTOM PATTERN FRIT ON SURFACE #2/.060 SGP/ 1/2" LOW IRON LITE]
- G-6 (HIGH PERFORMANCE ACOUSTICAL GLAZING): 1/2" LAMINATED LITE [1/4" LOW-IRON LITE / .060 PVB / 1/4" LOW-IRON LITE WITH LOW-E COATING ON SURFACE #4] 1/2" AIR SPACE 3/4" LAMINATED LITE [5/8" LOW-IRON LITE / .060 PVB / 5/8" CLEAR LITE] SEE SPEC. FOR ALTERNATE.
- G-7 (LAMINATED ACOUSTICAL GLAZING): 3/4" LAMINATED LITE [3/8" LOW-IRON LITE / .060 PVB / 3/8" LOW IRON LITE]
- G-8 (TRANSLUCENT VISION): 1/4" LOW IRON LITE WITH PARTIAL COVERAGE SATIN ETCH ON #1; AIR SPACE; 1/4" LOW-IRON WITH HIGH-PERFORMANCE LOW-E ON #3
- G-9 (FRITTED VISION): 5/16" LOW-IRON OUTER LITE, TWO-COLOR CUSTOM PATTERN CERAMIC FRIT ON #2; 1/2" AIR SPACE; 5/16" LOW-IRON INNER LITE WITH NEUTRAL HIGH PERFORMANCE LOW-E ON SURFACE #3

- G-1B (REFLECTIVE VISION): 5/16" CLEAR OUTER LITE, REFLECTIVE LOW-E ON SURFACE #2 AIR SPACE 1/4" CLEAR INNER LITE
- G-1C (REFLECTIVE SPANDREL): 5/16" CLEAR OUTER LITE, REFLECTIVE LOW-E ON SURFACE #2 AIR SPACE 1/4" CLEAR WITH FULL-COVERAGE CERAMIC FRIT ON SURFACE #4 [NOTE: 3" MINERAL FIBER INSULATION BEHIND]
- G-2a (CLEAR VISION): LOW-E INSULATED GLASS UNIT; 5/16" LOW-IRON OUTER LITE, NEUTRAL HIGH-PERFORMANCE LOW-E ON SURFACE #2 AIR SPACE 1/2" AIR SPACE 1/4" CLEAR LITE WITH REFLECTIVE PYROLITIC COATING ON SURFACE #3 AND CUSTOM COLOR FULL-COVERAGE CERAMIC FRIT ON SURFACE #4
- G-2b (CLEAR VISION): LOW-E INSULATED GLASS UNIT; 5/16" LOW-IRON OUTER LITE, NEUTRAL HIGH-PERFORMANCE LOW-E ON SURFACE #2 AIR SPACE 1/2" LOW-IRON INNER LITE
- G-3 (SKYLIGHT GLAZING): 1/4" CLEAR OUTER LITE, NEUTRAL HIGH-PERFORMANCE LOW-E ON SURFACE #2 AIR SPACE 1/2" AIR SPACE 3/8" LAMINATED LITE [3/16" CLEAR LITE/.060 PVB/ 3/16" CLEAR LITE]
- G-4a (TRANSLUCENT REFLECTIVE SPANDREL): 1/4" LOW IRON OUTER LITE WITH SATIN ETCH ON SURFACE #1 3/8" LOW-IRON LITE WITH REFLECTIVE PYROLITIC COATING ON SURFACE #3 AND CUSTOM COLOR FULL-COVERAGE CERAMIC FRIT ON SURFACE #4
- G-4b (TRANSLUCENT REFLECTIVE INSULATED): 1/4" LOW IRON OUTER LITE, SATIN ETCH ON #1; 1/2" AIR SPACE; 3/8" LAMINATED LITE [3/16" CLEAR WITH REFLECTIVE COATING ON #3, LOW-E ON #4/.060 PVB/ 3/16" LOW-IRON LITE WITH SATIN ETCH ON #5]
- G-4c (LAMINATED GLAZING): 3/8" LAMINATED LITE [3/16" LOW IRON LITE WITH REFLECTIVE PYROLITIC COATING ON #2/.060 PVB/ 3/16" LOW-IRON LITE WITH SATIN ETCH ON #1]
- G-5a (LAMINATED GLAZING): 5/16" LAMINATED LITE [5/16" CLEAR LITE / .060 SGP / 5/16" CLEAR LITE]
- G-5b (LAMINATED GLAZING): 3/4" LAMINATED LITE [3/8" LOW-IRON LITE / .060 SGP / 3/8" LOW-IRON LITE]
- G-5c (LAMINATED GLAZING): 1" LAMINATED LITE [1/2" LOW IRON LITE WITH TWO-COLOR CUSTOM PATTERN FRIT ON SURFACE #2/.060 SGP/ 1/2" LOW IRON LITE]
- G-6 (HIGH PERFORMANCE ACOUSTICAL GLAZING): 1/2" LAMINATED LITE [1/4" LOW-IRON LITE / .060 PVB / 1/4" LOW-IRON LITE WITH LOW-E COATING ON SURFACE #4] 1/2" AIR SPACE 3/4" LAMINATED LITE [5/8" LOW-IRON LITE / .060 PVB / 5/8" CLEAR LITE] SEE SPEC. FOR ALTERNATE.
- G-7 (LAMINATED ACOUSTICAL GLAZING): 3/4" LAMINATED LITE [3/8" LOW-IRON LITE / .060 PVB / 3/8" LOW IRON LITE]
- G-8 (TRANSLUCENT VISION): 1/4" LOW IRON LITE WITH PARTIAL COVERAGE SATIN ETCH ON #1; AIR SPACE; 1/4" LOW-IRON WITH HIGH-PERFORMANCE LOW-E ON #3
- G-9 (FRITTED VISION): 5/16" LOW-IRON OUTER LITE, TWO-COLOR CUSTOM PATTERN CERAMIC FRIT ON #2; 1/2" AIR SPACE; 5/16" LOW-IRON INNER LITE WITH NEUTRAL HIGH PERFORMANCE LOW-E ON SURFACE #3

222 CENTRAL PARK SOUTH
NEW YORK, NY 10019
TEL 212-850-8800
FAX 212-850-1884
MAIL@TWBTA.COM

TOD WILLIAMS
BILLIE TSIEN
ARCHITECTS LLP

HOLABIRD & ROOT
148 SOUTH CARBON STREET CHICAGO, IL 60603
TEL 312-587-1771 FAX 312-587-1980
WWW.HOLABIRD.COM

RECORD
DRAWING
SET


DRAWING REVISIONS:
07.01.10 - ASI #006
08.13.10 - ASI #016
09.21.10 - ASI #012

UNIVERSITY OF CHICAGO
THE REVA AND DAVID LOGAN CENTER
FOR CREATIVE AND PERFORMING ARTS
915 EAST 60TH STREET, CHICAGO, ILLINOIS 60637
PROPERTY IDENTIFICATION NUMBER: 130




DRAWN BY: FA
DATE: 01.25.2013
SCALE: 1/8" = 1'-0"

TOWER
ELEV. EAST
AND SOUTH


A
201

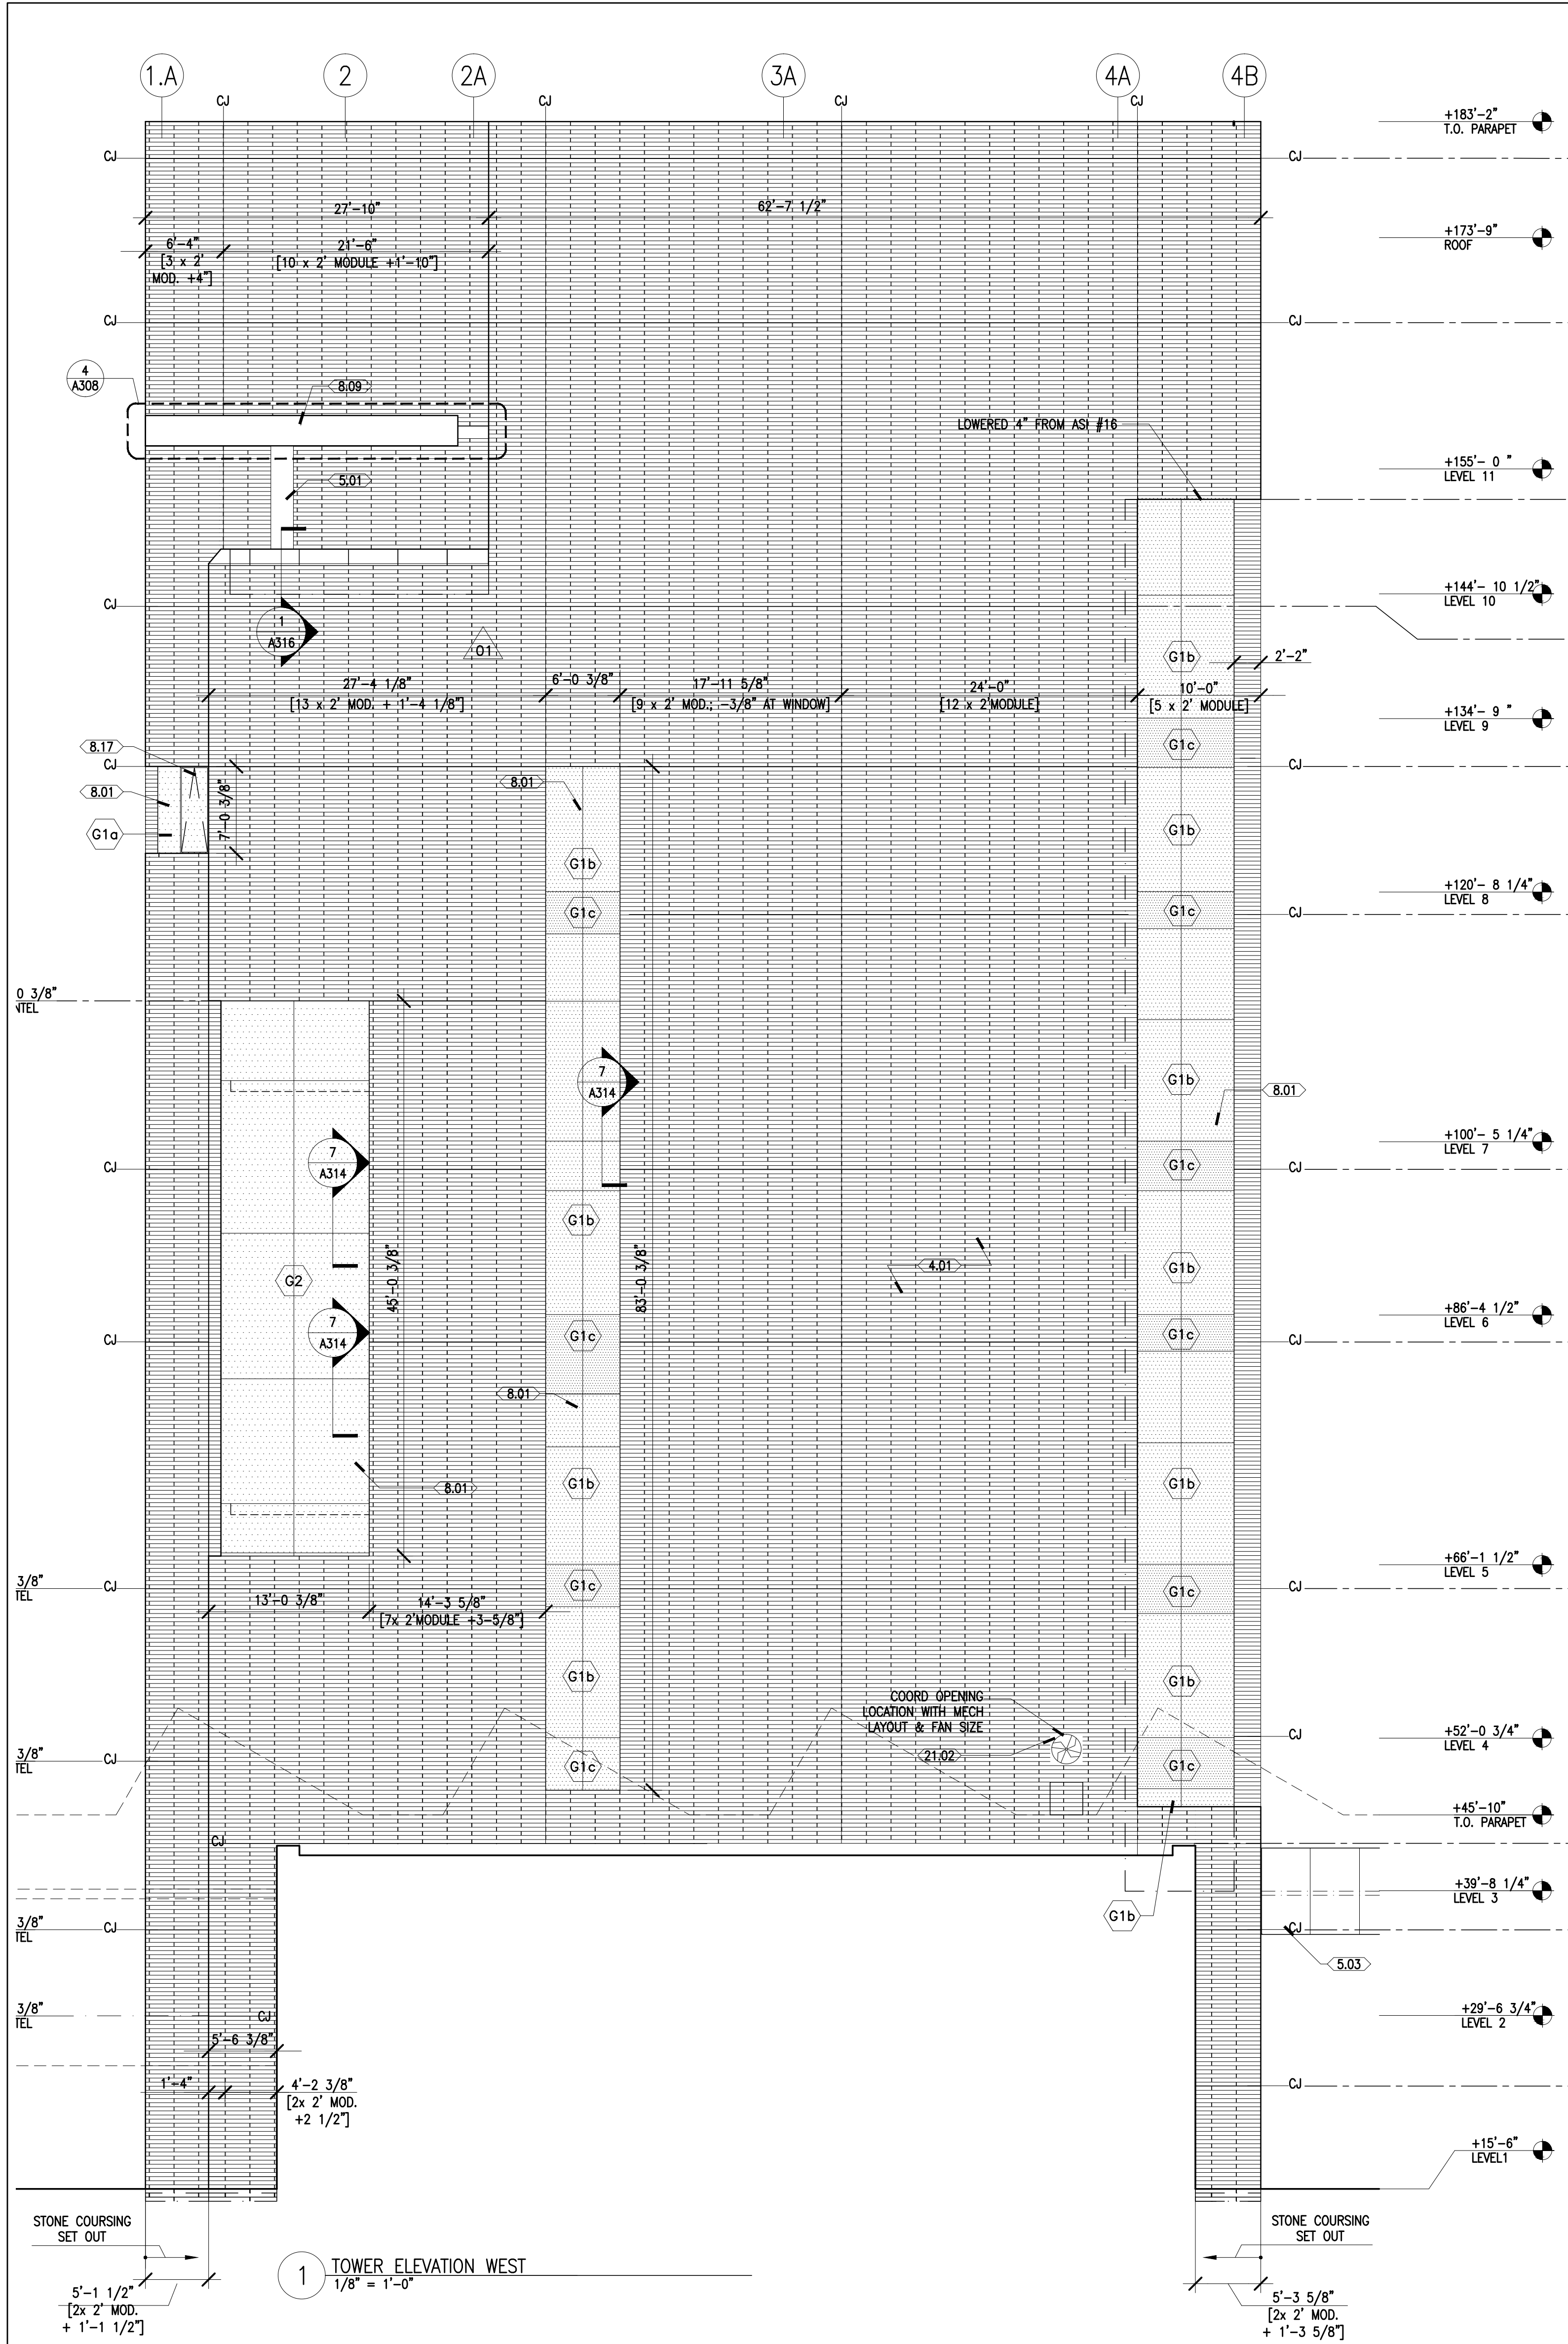


- EXTERIOR ELEVATION KEY NOTES:**
- 1.01 DIMENSIONS ADDED AND ALL CONTROL JOINT SHOWN.
- NOTE: TYP. GLAZING/LOWER OPENINGS 1'-0" RECESSED FROM F.O. STONE. ATYPICAL RECESSES AS NOTED HERE.
- 1.02 3.01 SEALED ARCHITECTURAL CONCRETE
- 4.01 LIMESTONE CLADDING
- 4.02 LIMESTONE PANEL CLADDING
- 4.03 LIMESTONE BENCH
- 5.01 STRUCTURAL STEEL W/ STAINLESS STEEL CLADDING
- 5.02 STAINLESS STEEL CONTROL PANEL; SEE 7/A310
- 5.03 STEEL BRIDGE WITH PERFORATED STEEL CLADDING
- 5.04 INSULATED STAINLESS STEEL PANEL CLADDING
- 5.05 ZINC CLAD PLANTER BOX
- 5.06 PAINTED STEEL SHEET
- 7.01 PORTLAND CEMENT STUCCO SYSTEM
- 7.02 METAL STANDING SEAM ROOF
- 7.03 METAL ANGLED STANDING SEAM WALL CLADDING TO MATCH ADJACENT ROOF
- 8.01 CURTAIN WALL SYSTEM: ALUMINUM FRAMING WITH 4-SIDE STRUCTURALLY GLAZED INSULATED LAMINATED GLAZING ON ALUMINUM SKYLIGHT FRAMING; MOUNTED ON HSS FRAMING; INTERNAL DRAINAGE AND CONDENSATION GLITTERS; SEE GLASS TAG KEY FOR GLAZING ASSEMBLY
- 8.02 POINT-SUPPORTED LAMINATED GLASS GUARDRAIL
- 8.07 LIMESTONE-CLAD EXIT DOOR, STONE COURSE TO MATCH ADJACENT CLADDING
- 8.08 MECHANICAL LOUVER, ALUMINUM, PTD. FINISH; "L" TAGS REFER TO LOUVER TYPES; SEE SPECIFICATION
- 8.09 STEEL FRAMED CANOPY
- 8.10 ROLLING STEEL DOOR
- 8.11 TRANSLUCENT REFLECTIVE GLASS PANEL, WITH ALUMINUM SUBFRAMING AND INSULATION BEHIND, WITH CONTINUOUS LIGHT FIXTURE AND PAINTED REFLECTOR PANEL
- 8.12 REMOVABLE STAINLESS STEEL PANEL FOR LIGHTING, LINEAR FLUORESCENT FIXTURE BEHIND
- 8.13 STAINLESS STEEL FRAMED GLASS EXTERIOR DOOR
- 8.14 FORMED ALUMINUM PANEL, PTD. FINISH
- 8.15 SECONDARY STEEL-FRAMED ACOUSTICAL GLAZING LAYER AT INTERIOR
- 8.16 ALUMINUM COPING, PTD. FINISH
- 8.17 OPERABLE GLAZED VENT; GLASS TO MATCH ADJAC.
- 8.18 STAINLESS STEEL INSULATED DOOR
- 8.19 PTD. STEEL INSULATED DOOR
- 11.01 LOADING DOCK LIFT
- 21.01 SHIMASE CONNECTION
- 22.01 YARD HYDRANT
- 22.02 IRRIGATION CONTROLLER; MOUNTED TO WALL WHERE NO D.D. CONTROL PANEL INDICATED
- 23.01 SIDEWALL EXHAUST FAN, SEE MECH. DWGS.
- 23.02 ROOF MOUNTED EXHAUST FAN, SEE MECH. DWGS.
- 23.03 STEAM PRESSURE RELEASE VALVE, SEE MECH. DWGS.
- 23.04 MECH. DUCT PENETRATION THROUGH WALL
- 36.01 LIGHT FIXTURE MOUNTED ON S.S. PANEL; SEE 7/A311
- 26.02 LIGHTING FIXTURE, SEE PLANS FOR TYPES
- 28.01 AUTOMATIC DOOR OPENER CONTROL
- 38.02 KEY CARD READER
- SEE OTHER ELEVATION SHEETS FOR GLASS TYPE NOTES.

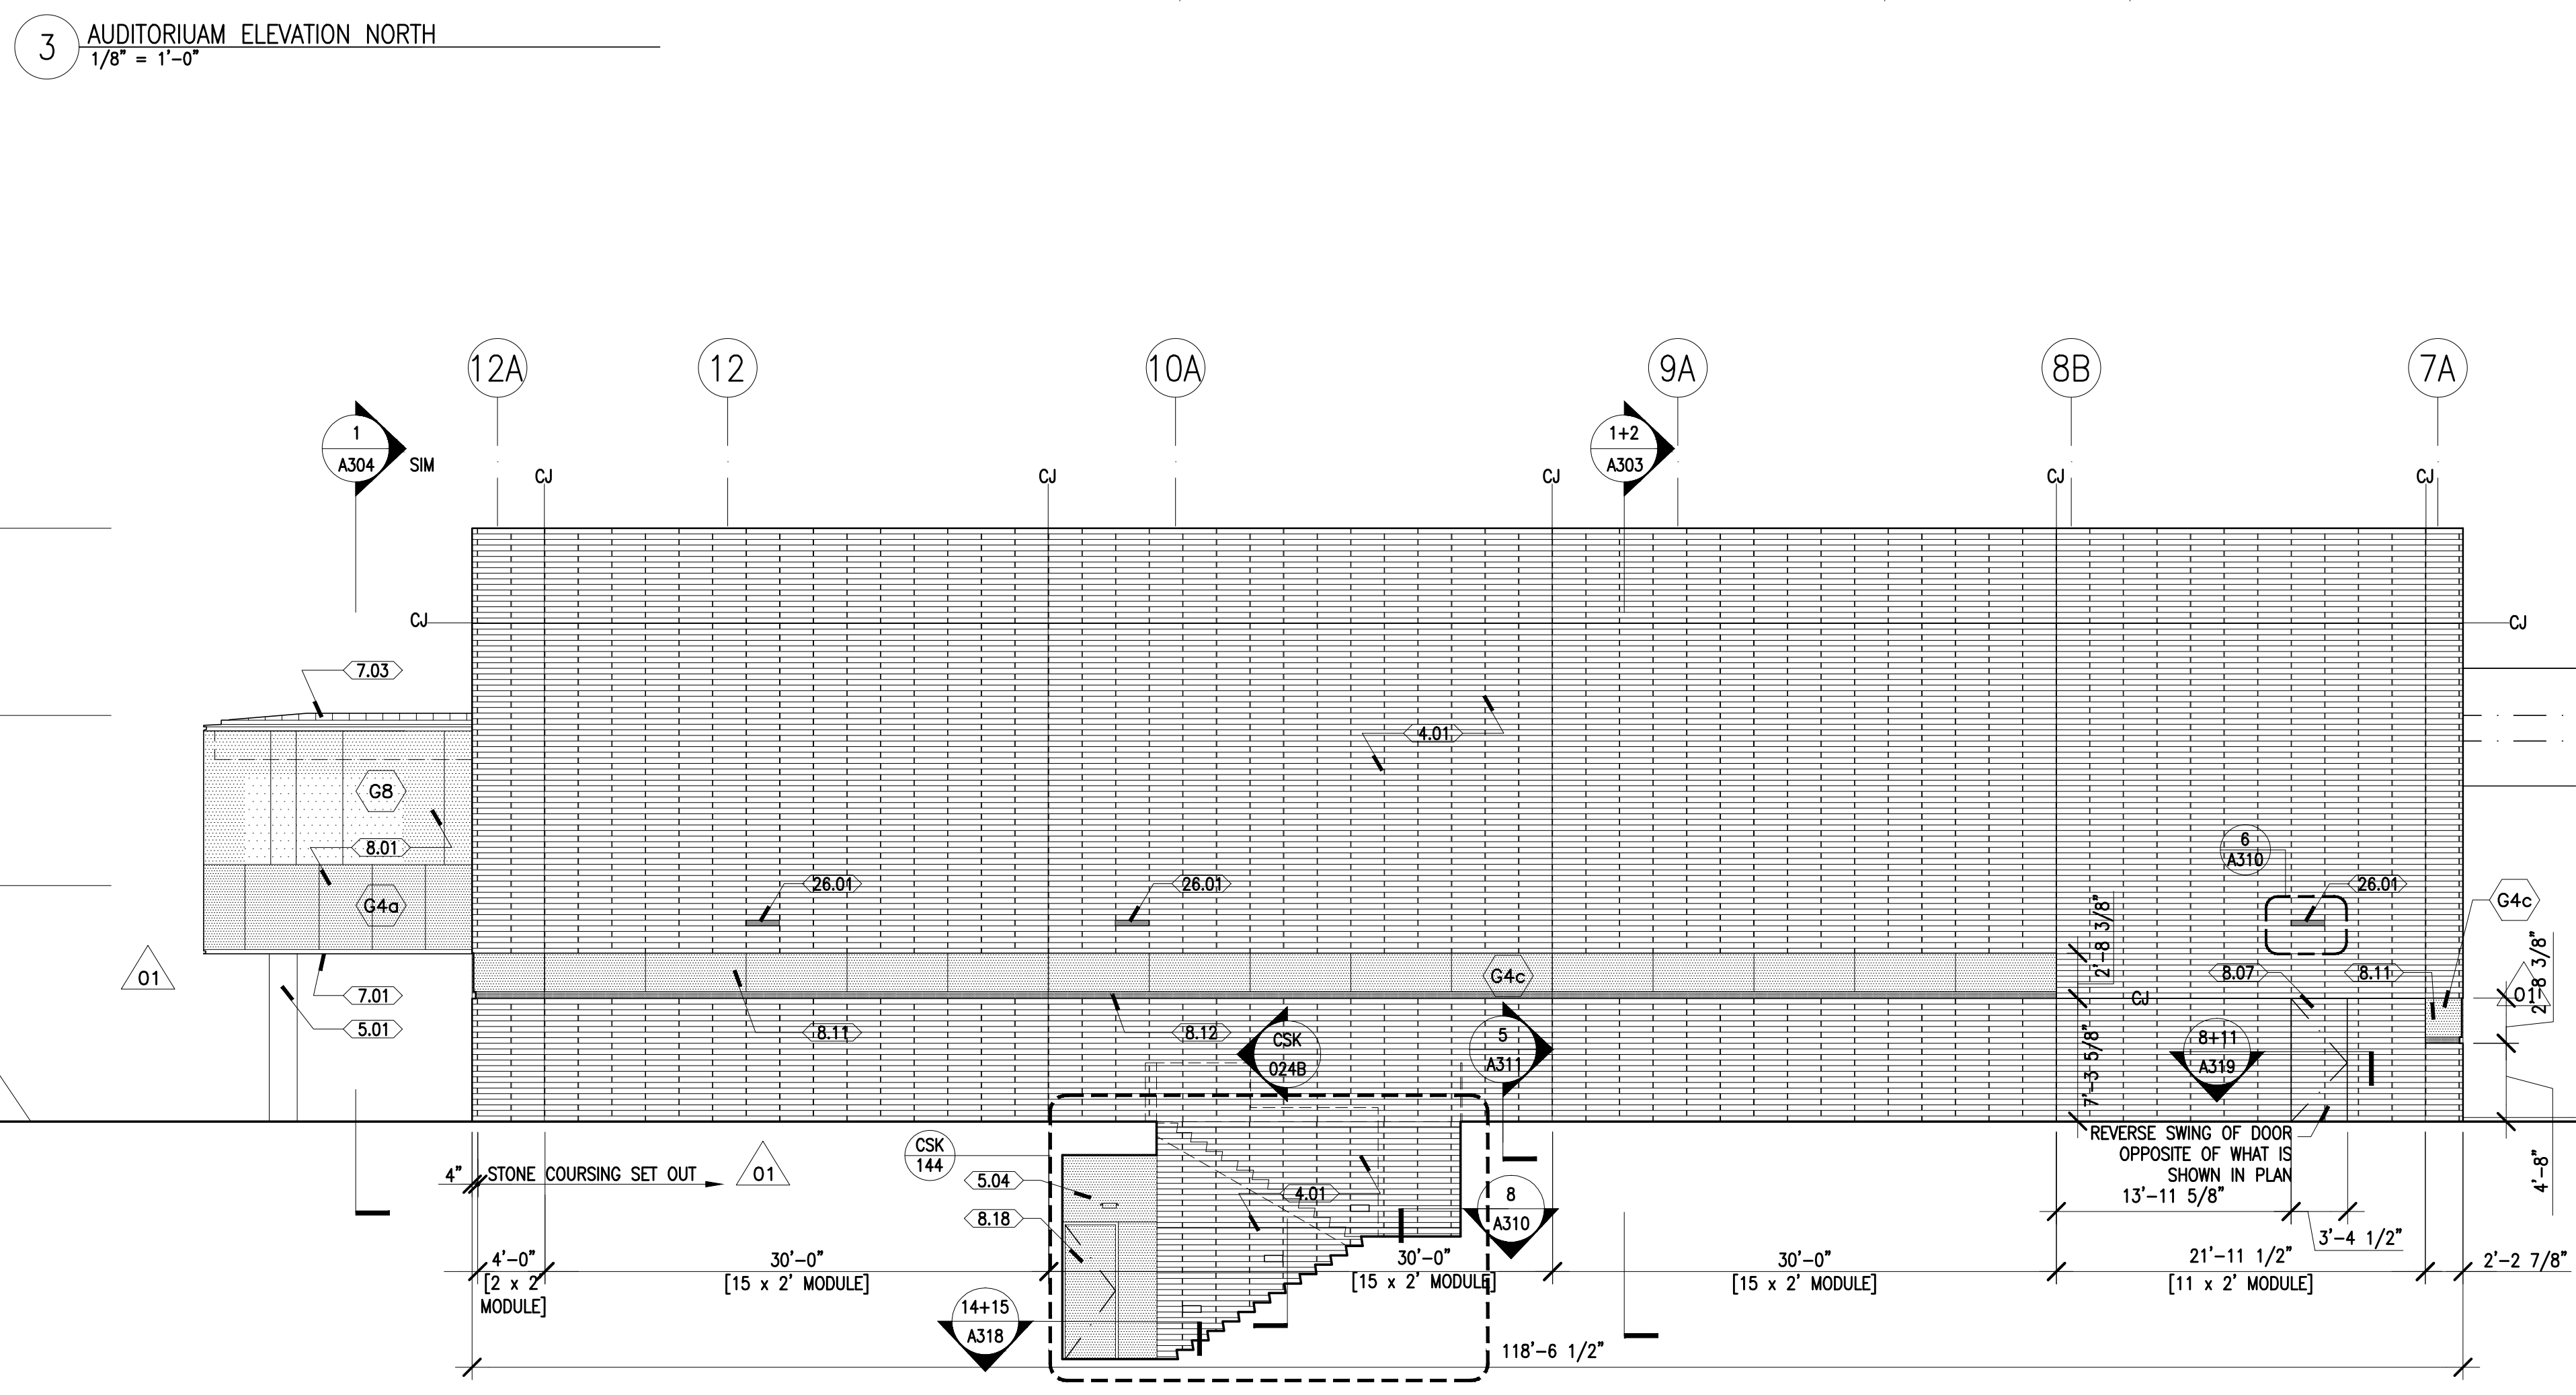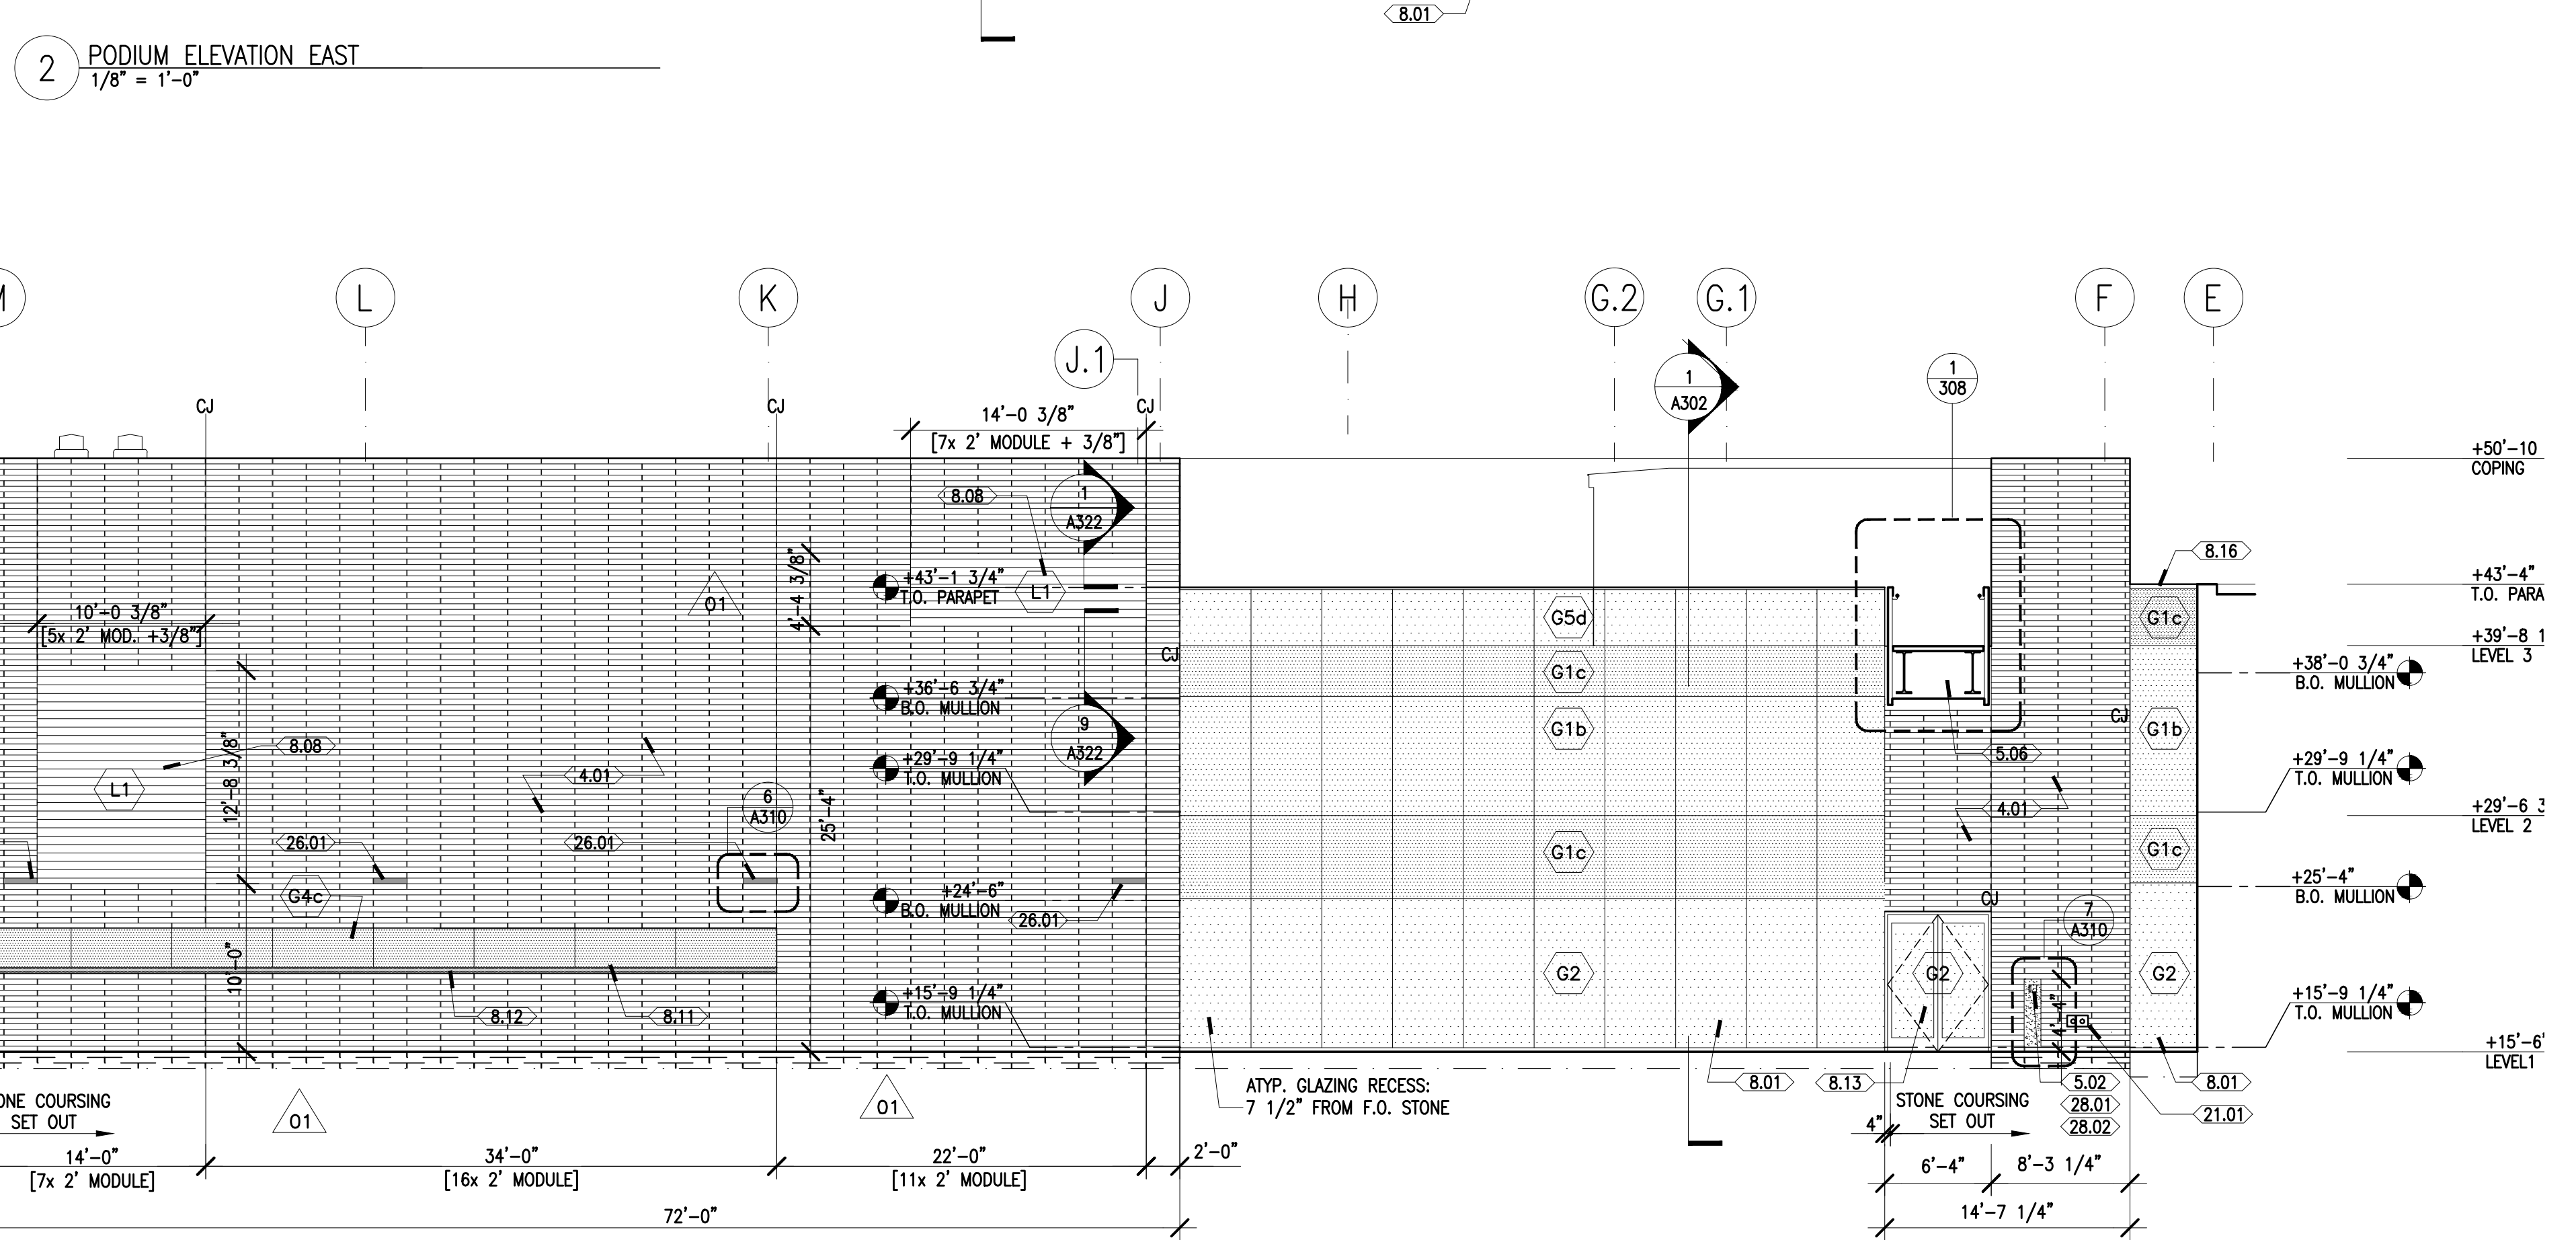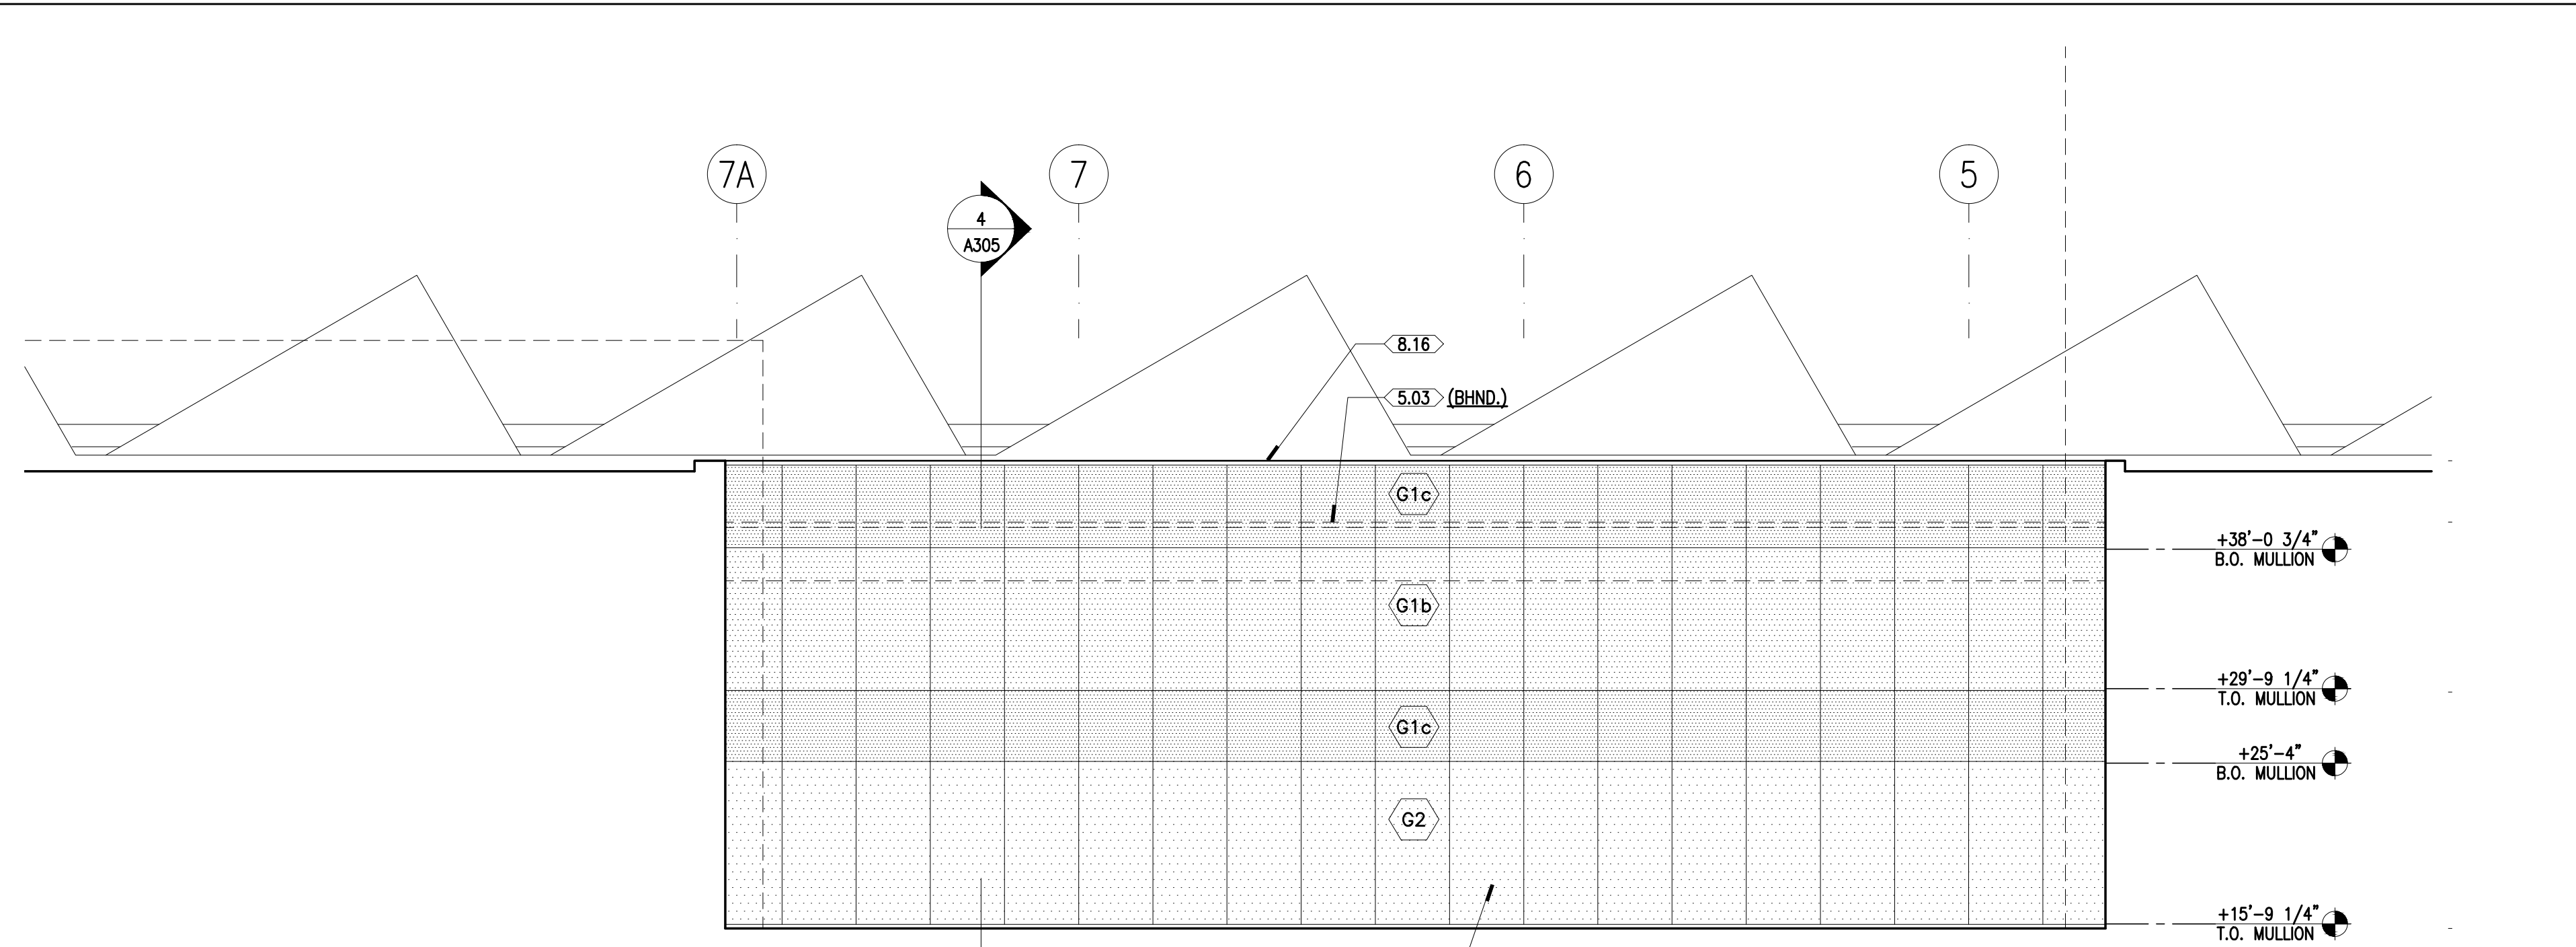


- EXTERIOR ELEVATION KEY NOTES:**
- 1.01 DIMENSIONS ADDED AND ALL CONTROL JOINT SHOWN.
- NOTE: TYP. GLAZING/LOWER OPENINGS 1'-0" RECESSED FROM F.O. STONE. ATYPICAL RECESSES AS NOTED HERE.
- 1.02 3.01 SEALED ARCHITECTURAL CONCRETE
- 4.01 LIMESTONE CLADDING
- 4.02 LIMESTONE PANEL CLADDING
- 4.03 LIMESTONE BENCH
- 5.01 STRUCTURAL STEEL W/ STAINLESS STEEL CLADDING
- 5.02 STAINLESS STEEL CONTROL PANEL; SEE 7/A310
- 5.03 STEEL BRIDGE WITH PERFORATED STEEL CLADDING
- 5.04 INSULATED STAINLESS STEEL PANEL CLADDING
- 5.05 ZINC CLAD PLANTER BOX
- 5.06 PAINTED STEEL SHEET
- 7.01 PORTLAND CEMENT STUCCO SYSTEM
- 7.02 METAL STANDING SEAM ROOF
- 7.03 METAL ANGLED STANDING SEAM WALL CLADDING TO MATCH ADJACENT ROOF
- 8.01 CURTAIN WALL SYSTEM: ALUMINUM FRAMING WITH 4-SIDE STRUCTURALLY GLAZED INSULATED LAMINATED GLAZING ON ALUMINUM SKYLIGHT FRAMING; MOUNTED ON HSS FRAMING; INTERNAL DRAINAGE AND CONDENSATION GLITTERS; SEE GLASS TAG KEY FOR GLAZING ASSEMBLY
- 8.02 POINT-SUPPORTED LAMINATED GLASS GUARDRAIL
- 8.07 LIMESTONE-CLAD EXIT DOOR, STONE COURSE TO MATCH ADJACENT CLADDING
- 8.08 MECHANICAL LOUVER, ALUMINUM, PTD. FINISH; "L" TAGS REFER TO LOUVER TYPES; SEE SPECIFICATION
- 8.09 STEEL FRAMED CANOPY
- 8.10 ROLLING STEEL DOOR
- 8.11 TRANSLUCENT REFLECTIVE GLASS PANEL, WITH ALUMINUM SUBFRAMING AND INSULATION BEHIND, WITH CONTINUOUS LIGHT FIXTURE AND PAINTED REFLECTOR PANEL
- 8.12 REMOVABLE STAINLESS STEEL PANEL FOR LIGHTING, LINEAR FLUORESCENT FIXTURE BEHIND
- 8.13 STAINLESS STEEL FRAMED GLASS EXTERIOR DOOR
- 8.14 FORMED ALUMINUM PANEL, PTD. FINISH
- 8.15 SECONDARY STEEL-FRAMED ACOUSTICAL GLAZING LAYER AT INTERIOR
- 8.16 ALUMINUM COPING, PTD. FINISH
- 8.17 OPERABLE GLAZED VENT; GLASS TO MATCH ADJAC.
- 8.18 STAINLESS STEEL INSULATED DOOR
- 8.19 PTD. STEEL INSULATED DOOR
- 11.01 LOADING DOCK LIFT
- 21.01 SHIMASE CONNECTION
- 22.01 YARD HYDRANT
- 22.02 IRRIGATION CONTROLLER; MOUNTED TO WALL WHERE NO D.D. CONTROL PANEL INDICATED
- 23.01 SIDEWALL EXHAUST FAN, SEE MECH. DWGS.
- 23.02 ROOF MOUNTED EXHAUST FAN, SEE MECH. DWGS.
- 23.03 STEAM PRESSURE RELEASE VALVE, SEE MECH. DWGS.
- 23.04 MECH. DUCT PENETRATION THROUGH WALL
- 36.01 LIGHT FIXTURE MOUNTED ON S.S. PANEL; SEE 7/A311
- 26.02 LIGHTING FIXTURE, SEE PLANS FOR TYPES
- 28.01 AUTOMATIC DOOR OPENER CONTROL
- 38.02 KEY CARD READER
- SEE OTHER ELEVATION SHEETS FOR GLASS TYPE NOTES.

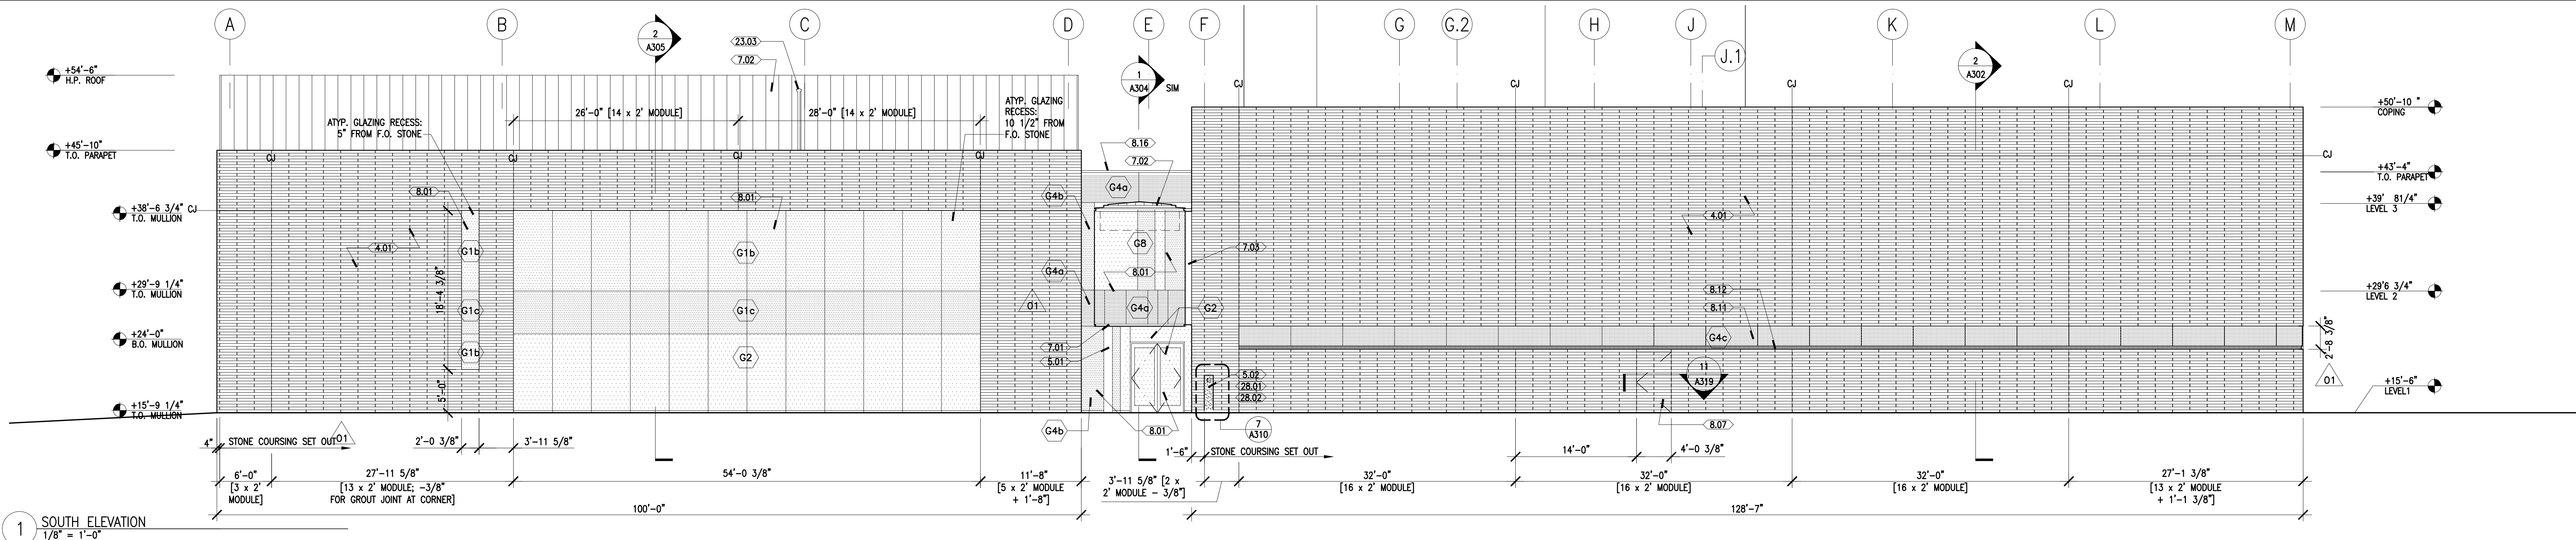

1 SOUTH ELEVATION
1/8" = 1'-0"

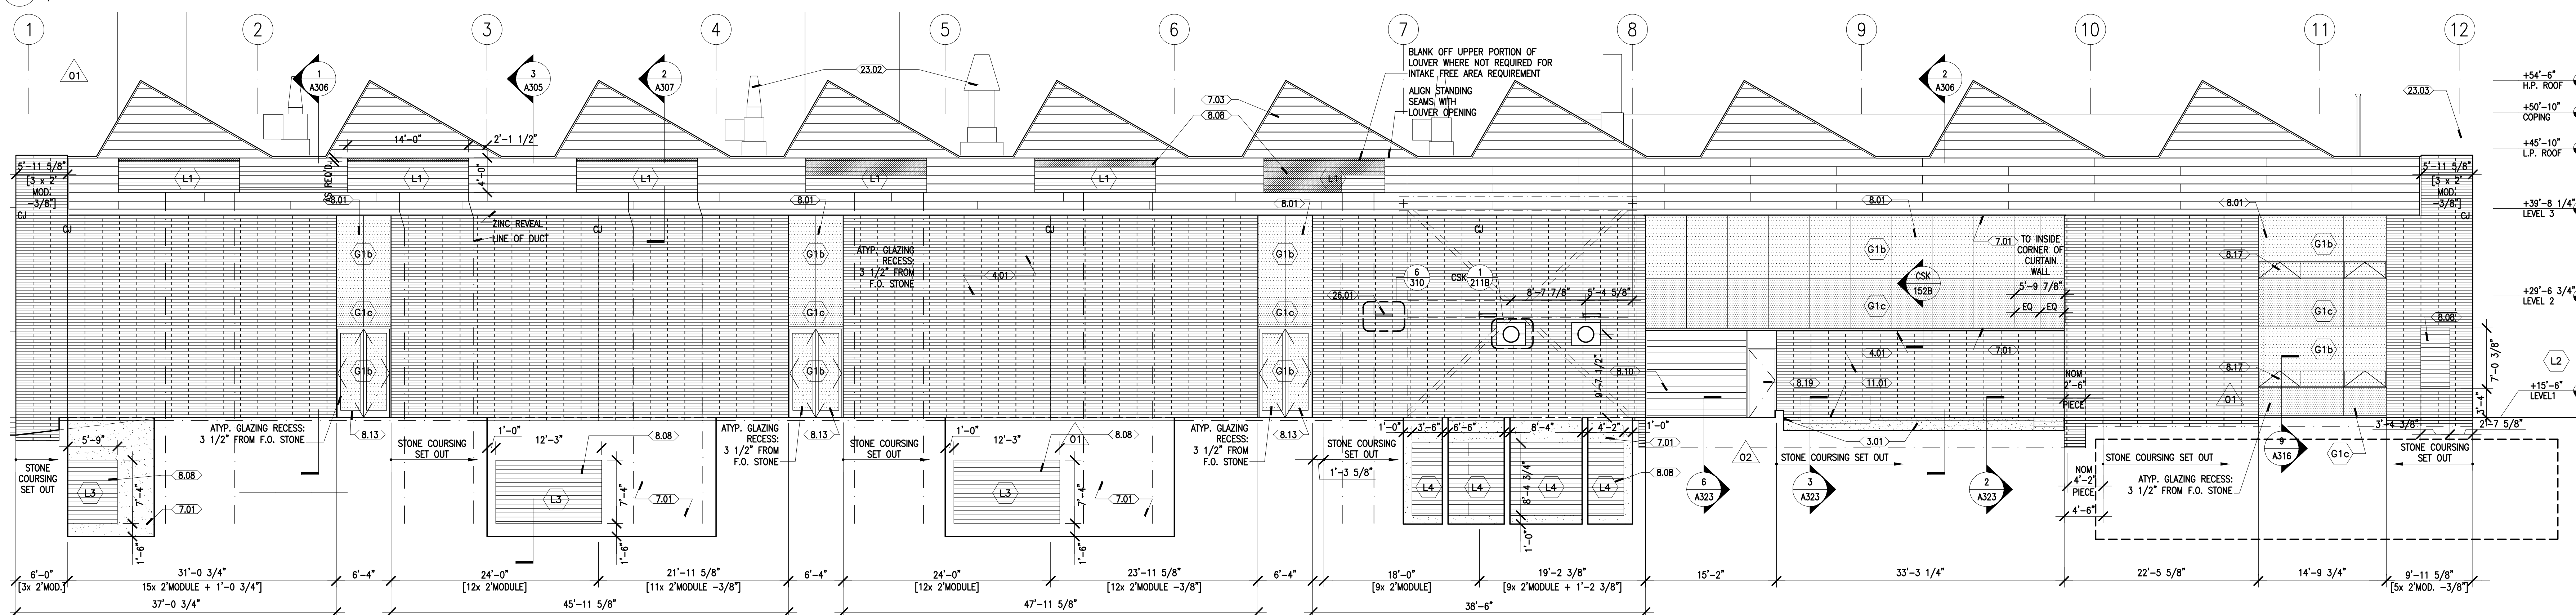

2 WEST ELEVATION
1/8" = 1'-0"

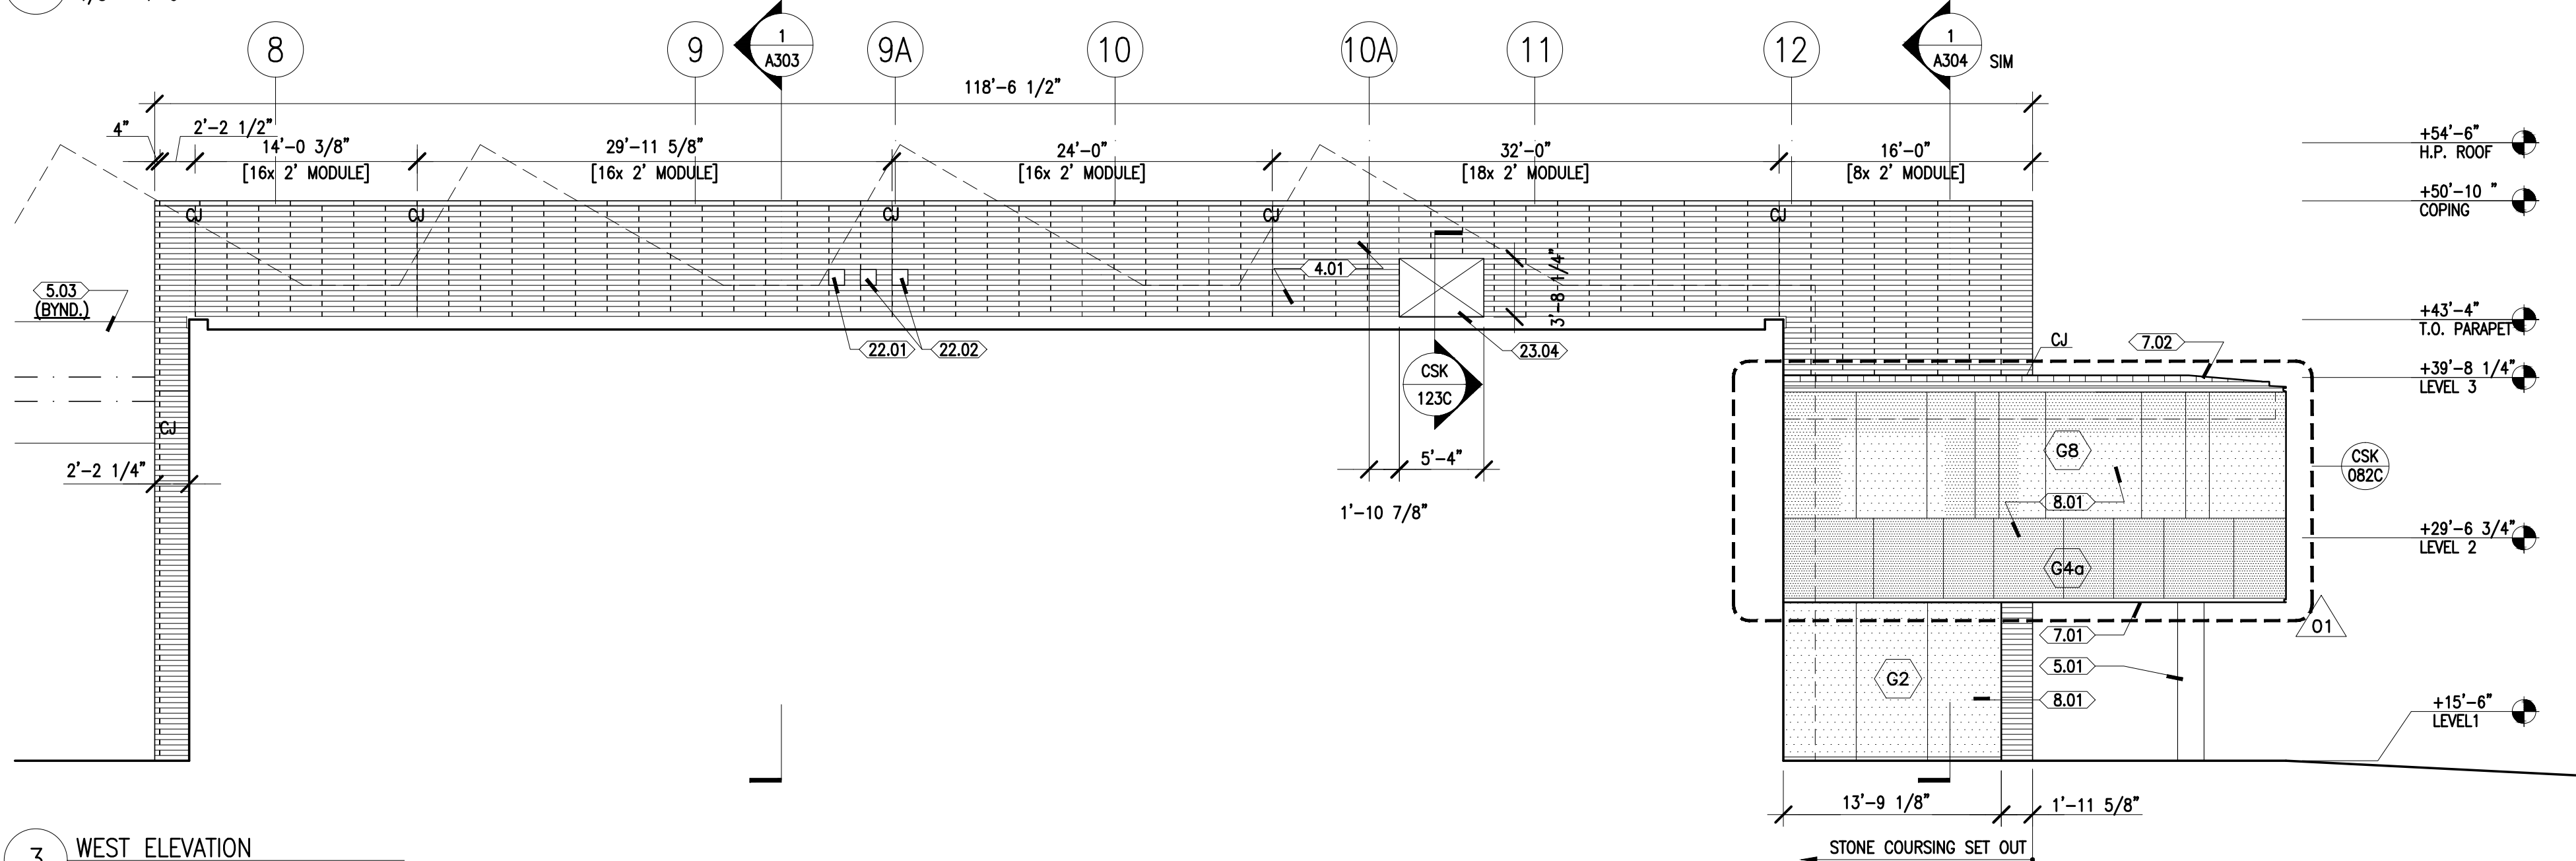

3 WEST ELEVATION
1/8" = 1'-0"

EXTERIOR ELEVATION KEY NOTES:

DIMENSIONS ADDED AND ALL CONTROL JOINT SHOWN.

NOTE: TYP. GLAZING/LOUVER OPENINGS 1'-0" RECESSED FROM F.O. STONE; ATYPICAL RECESSES AS NOTED HERE.

- 3.01 SEALED ARCHITECTURAL CONCRETE
- 4.01 LIMESTONE CLADDING
- 4.02 LIMESTONE PANEL CLADDING
- 4.03 LIMESTONE BENCH
- 5.01 STRUCTURAL STEEL W/ STAINLESS STEEL CLADDING
- 5.02 STAINLESS STEEL CONTROL PANEL, SEE 7/A310
- 5.03 STEEL BRIDGE WITH PERFORATED STEEL CLADDING
- 5.04 INSULATED STAINLESS STEEL PANEL CLADDING
- 5.05 ZINC CLAD PLANTER BOX
- 5.06 PAINTED STEEL SHEET
- 7.01 PORTLAND CEMENT STUCCO SYSTEM
- 7.02 METAL STANDING SEAM ROOF
- 7.03 METAL ANGLED STANDING SEAM WALL CLADDING TO MATCH ADJACENT ROOF
- 8.01 CURTAIN WALL SYSTEM: ALUMINUM FRAMING WITH 4-SIDE STRUCTURALLY GLAZED INSULATED GLASS UNITS; SEE GLAZING TAGS FOR TYPE; INSULATION AT SPANDREL AREAS AS NOTED WITH GLAZING TYPE
- 8.02 OPERABLE GLASS WALL: LIFT AND LOCK STAINLESS STEEL SLIDING PANEL SYSTEM
- 8.03 MULTI-SLIDE GLASS DOORS, ALUMINUM FRAMING, PTD. FINISH
- 8.04 NOT USED
- 8.05 SKYLIGHT: 4-SIDE STRUCTURALLY GLAZED INSULATED LAMINATED GLAZING ON ALUMINUM SKYLIGHT FRAMING, MOUNTED ON HSS FRAMING; INTERNAL DRAINAGE AND CONDENSATION GUTTERS; SEE GLAZING TAG KEY FOR GLAZING ASSEMBLY
- 8.06 POINT-SUPPORTED LAMINATED GLASS GUARDRAIL
- 8.07 LIMESTONE-CLAD EXIT DOOR, STONE COURSING TO MATCH ADJACENT CLADDING
- 8.08 MECHANICAL LOUVER, ALUMINUM, PTD. FINISH, "L" TAGS REFER TO LOUVER TYPES; SEE SPECIFICATION
- 8.09 STEEL FRAMED CANOPY
- 8.10 ROLLING STEEL DOOR
- 8.11 TRANSLUCENT REFLECTIVE GLASS PANEL WITH ALUMINUM SUBFRAMING AND INSULATION BEHIND, WITH CONTINUOUS LIGHT FIXTURE AND PAINTED REFLECTOR PANEL
- 8.12 REMOVABLE STAINLESS STEEL PANEL FOR LIGHTING, LINEAR FLUORESCENT FIXTURE BEHIND
- 8.13 STAINLESS STEEL FRAMED GLASS EXTERIOR DOOR
- 8.14 FORMED ALUMINUM PANEL, PTD. FINISH
- 8.15 SECONDARY STEEL-FRAMED ACOUSTICAL GLAZING LAYER AT INTERIOR
- 8.16 ALUMINUM COPING, PTD. FINISH
- 8.17 OPERABLE GLAZED VENT; GLASS TO MATCH ADJAC.
- 8.18 STAINLESS STEEL INSULATED DOOR
- 8.19 PTD. STEEL INSULATED DOOR
- 11.01 LOADING DOCK LIFT
- 21.01 SIAMESE CONNECTION
- 22.01 YARD HYDRANT
- 22.02 IRRIGATION CONTROLLER, MOUNTED TO WALL WHERE NO D.D. CONTROL PANEL INDICATED
- 23.01 SIDEWALL EXHAUST FAN, SEE MECH. DWGS.
- 23.02 ROOF MOUNTED EXHAUST FAN, SEE MECH. DWGS.
- 23.03 STEAM PRESSURE RELEASE VALVE, SEE MECH. DWGS.
- 23.04 MECH. DUCT PENETRATION THROUGH WALL
- 36.01 LIGHT FIXTURE MOUNTED ON S.S. PANEL; SEE /A311
- 28.02 LIGHTING FIXTURE; SEE PLANS FOR TYPES
- 28.01 AUTOMATIC DOOR OPENER CONTROL
- 38.02 KEY CARD READER

- G-1A (REFLECTIVE VISION, LAMINATED): 5/16" CLEAR OUTER LITE, REFLECTIVE LOW-E ON #2 AIR SPACE 1/4" LOW-IRON INNER LITE
- G-1B (REFLECTIVE VISION): 5/16" CLEAR OUTER LITE, REFLECTIVE LOW-E ON SURFACE #2 AIR SPACE 1/4" CLEAR INNER LITE
- G-1C (REFLECTIVE SPANDREL): 5/16" CLEAR OUTER LITE, REFLECTIVE LOW-E ON SURFACE #2 AIR SPACE 1/4" CLEAR, WITH FULL-COVERAGE CERAMIC FRIT ON SURFACE #4 [NOTE: 3" MINERAL FIBER INSULATION BEHIND]
- G-2a (CLEAR VISION): LOW-E INSULATED GLASS UNIT: 5/16" (LOW-IRON) OUTER LITE, NEUTRAL HIGH-PERFORMANCE LOW-E ON SURFACE #2 AIR SPACE 1/4" LOW-IRON INNER LITE
- G-2b (CLEAR VISION): LOW-E INSULATED GLASS UNIT: 5/16" LOW-IRON OUTER LITE, NEUTRAL HIGH-PERFORMANCE LOW-E ON SURFACE #2 AIR SPACE 5/16" LOW-IRON INNER LITE
- G-3 (SKYLIGHT GLAZING): 1/4" CLEAR OUTER LITE, NEUTRAL HIGH-PERFORMANCE LOW-E ON SURFACE #2 AIR SPACE 1/4" CLEAR, WITH FULL-COVERAGE CERAMIC FRIT ON SURFACE #4
- G-4a (TRANSLUCENT REFLECTIVE SPANDREL): 1/4" LOW-IRON OUTER LITE WITH REFLECTIVE PYROLUTIC COATING ON SURFACE #3 AND CUSTOM COLOR FULL-COVERAGE CERAMIC FRIT ON SURFACE #4
- G-4b (TRANSLUCENT REFLECTIVE INSULATED): 1/4" LOW-IRON OUTER LITE, SATIN ETCH ON #1; 1/2" PVB / 1/4" LOW-IRON LITE WITH LOW-E COATING ON SURFACE #4; 1/2" AIR SPACE 3/4" LAMINATED LITE [3/8" LOW-IRON LITE / .060 PVB / 3/16" LOW-IRON LITE WITH SATIN ETCH ON #6]
- G-4c (TRANSLUCENT REFLECTIVE): 3/8" LAMINATED LITE [3/16" LOW-IRON LITE WITH REFLECTIVE PYROLUTIC COATING ON #2 / .060 PVB / 3/16" LOW-IRON LITE WITH SATIN ETCH ON #1]
- G-5a (LAMINATED GLAZING) 5/8" LAMINATED LITE [5/16" CLEAR LITE / .060 PVB / 5/16" CLEAR LITE]
- G-5b (LAMINATED GLAZING) 3/4" LAMINATED LITE [3/8" LOW-IRON LITE / .060 PVB / 3/8" LOW-IRON LITE]
- G-5c (LAMINATED GLAZING) 1" LAMINATED LITE [1/2" LOW-IRON LITE WITH TWO-COLOR CUSTOM PATTERN FRIT ON SURFACE #2 / .060 SGP / 1/2" LOW-IRON LITE]
- G-6 (HIGH PERFORMANCE ACOUSTICAL GLAZING): 1/2" LAMINATED LITE [1/4" LOW-IRON LITE / .060 PVB / 1/4" LOW-IRON LITE WITH LOW-E COATING ON SURFACE #4; 1/2" AIR SPACE 3/4" LAMINATED LITE [3/8" LOW-IRON LITE / .060 PVB / 3/8" LOW-IRON LITE WITH SATIN ETCH ON #6]
- G-7 (LAMINATED ACOUSTICAL GLAZING): 3/4" LAMINATED LITE [3/8" LOW-IRON LITE / .060 PVB / 3/8" LOW-IRON LITE]
- G-8 (TRANSLUCENT VISION): 1/4" LOW-IRON LITE WITH PARTIAL COVERAGE SATIN ETCH ON #1; AIR SPACE: 1/4" LOW-IRON WITH HIGH-PERFORMANCE LOW-E ON #3
- G-9 (FRITTED VISION): 5/16" LOW-IRON OUTER LITE, TWO-COLOR CUSTOM PATTERN CERAMIC FRIT ON #2; 1/2" AIR SPACE: 5/16" LOW-IRON INNER LITE WITH NEUTRAL HIGH PERFORMANCE LOW-E ON SURFACE #3

RECORD
DRAWING
SET

REVISIONS:
07.01.10 - ASI #006
08.13.10 - ASI #016
09.21.10 - ASI #012

DRAWN BY: FA

DATE: 01.25.2013

SCALE: 1/8" = 1'-0"

BLDG. ELEV.
SOUTH &
WEST

